



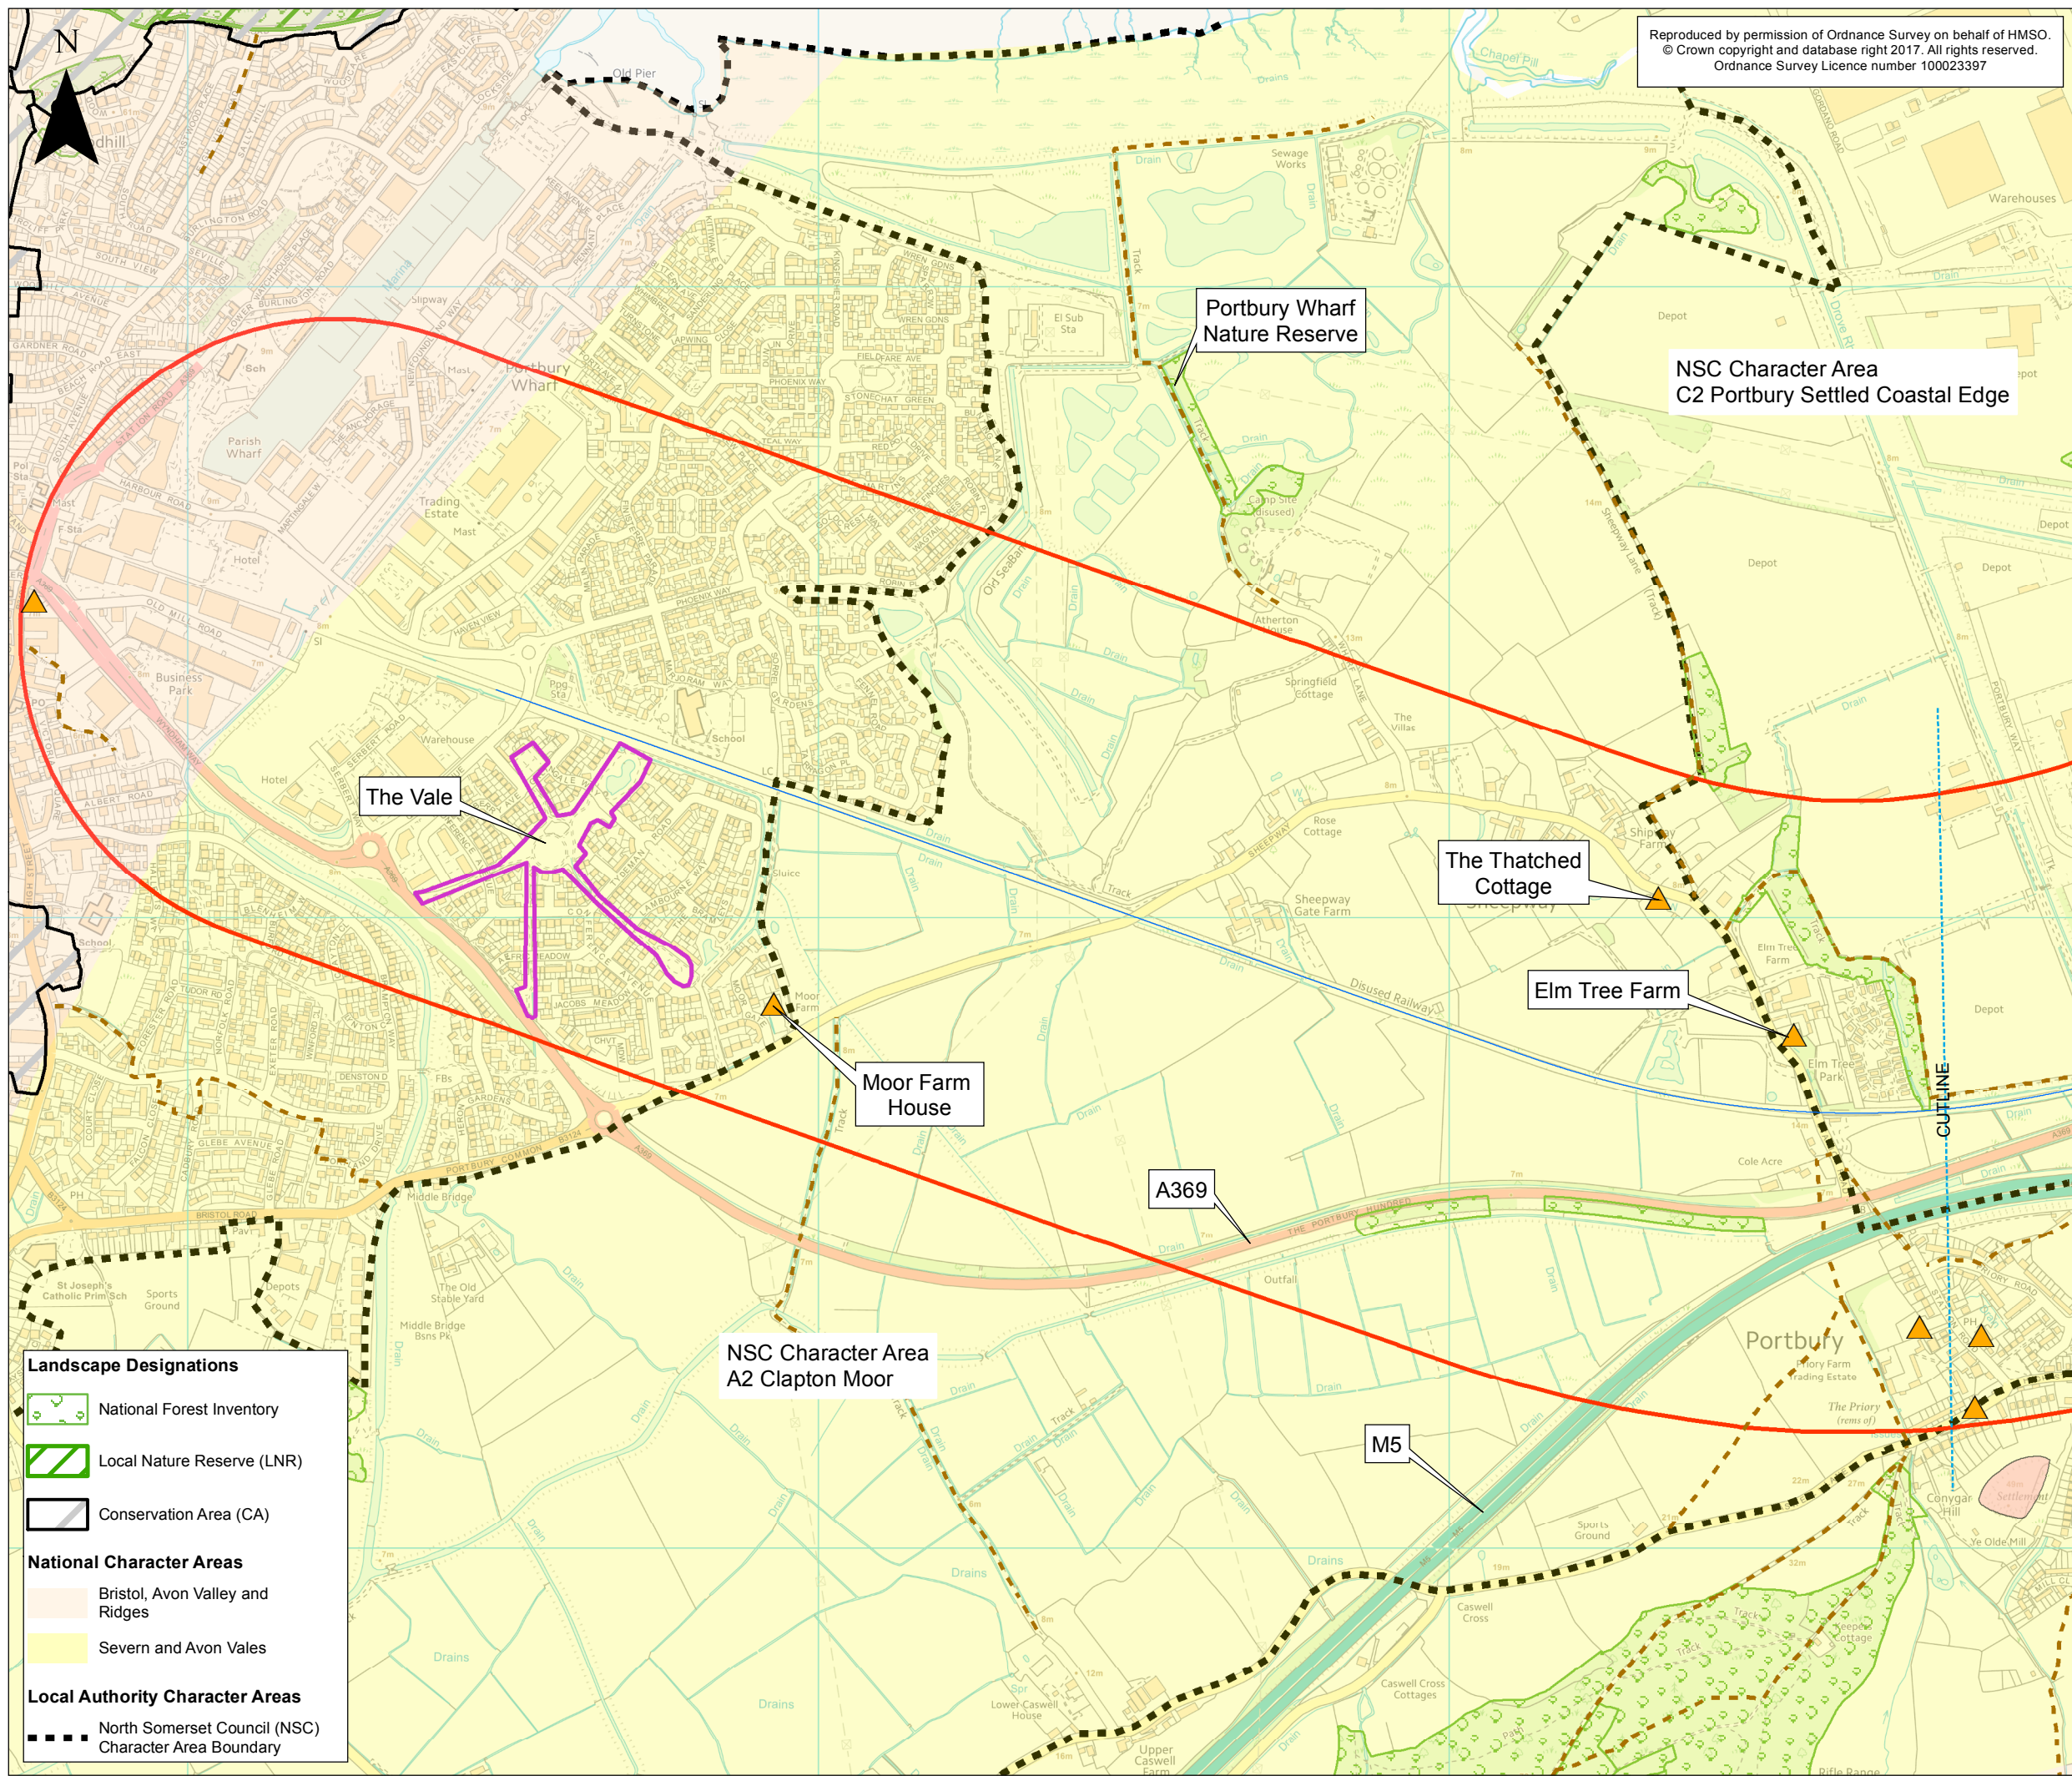

Reproduced by permission of Ordnance Survey on behalf of HMSO.
© Crown copyright and database right 2017. All rights reserved.
Ordnance Survey Licence number 100023397

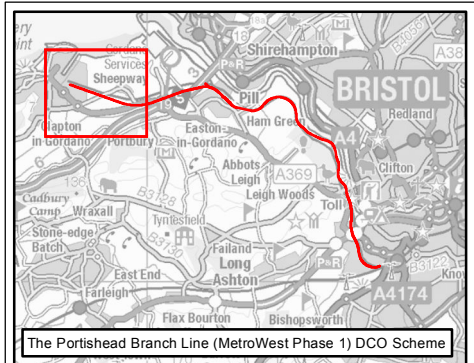

KEY

500m Radius Study Area

Public Rights of Way

Portishead Branch Line


The Nationally Significant Infrastructure Project (NSIP) Works

Landscape Features

▲ Grade II Listed Building

Local Green Space

Scheduled Monument

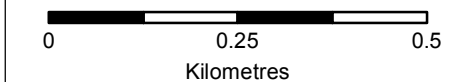

Client

travelwest
Bath & North East Somerset, Bristol, North Somerset and South Gloucestershire
Councils working together to improve your local transport

CH2M HILL
Geospatial
Burderop Park, Swindon, SN4 0QD
Tel: +44 (0)1793 812479 Fax: +44 (0)1793 812089
www.ch2m.com

ch2m

Project :

**Portishead Branch Line
(MetroWest Phase 1)**

Drawing :

**Figure 11.1: Landscape Baseline Plan
Sheet 1 of 5 - Portishead to Portbury**

Drawn By : Martin Costello Date: 11/08/2017


Checked By : Charlotte Lanchbury Date: 11/08/2017

Approved By : Carolyn Francis Date: 11/08/2017


Drawing No. :
674946 -011-001-A

Revision
3


Drawing Scale : 1:10,000 @ A3

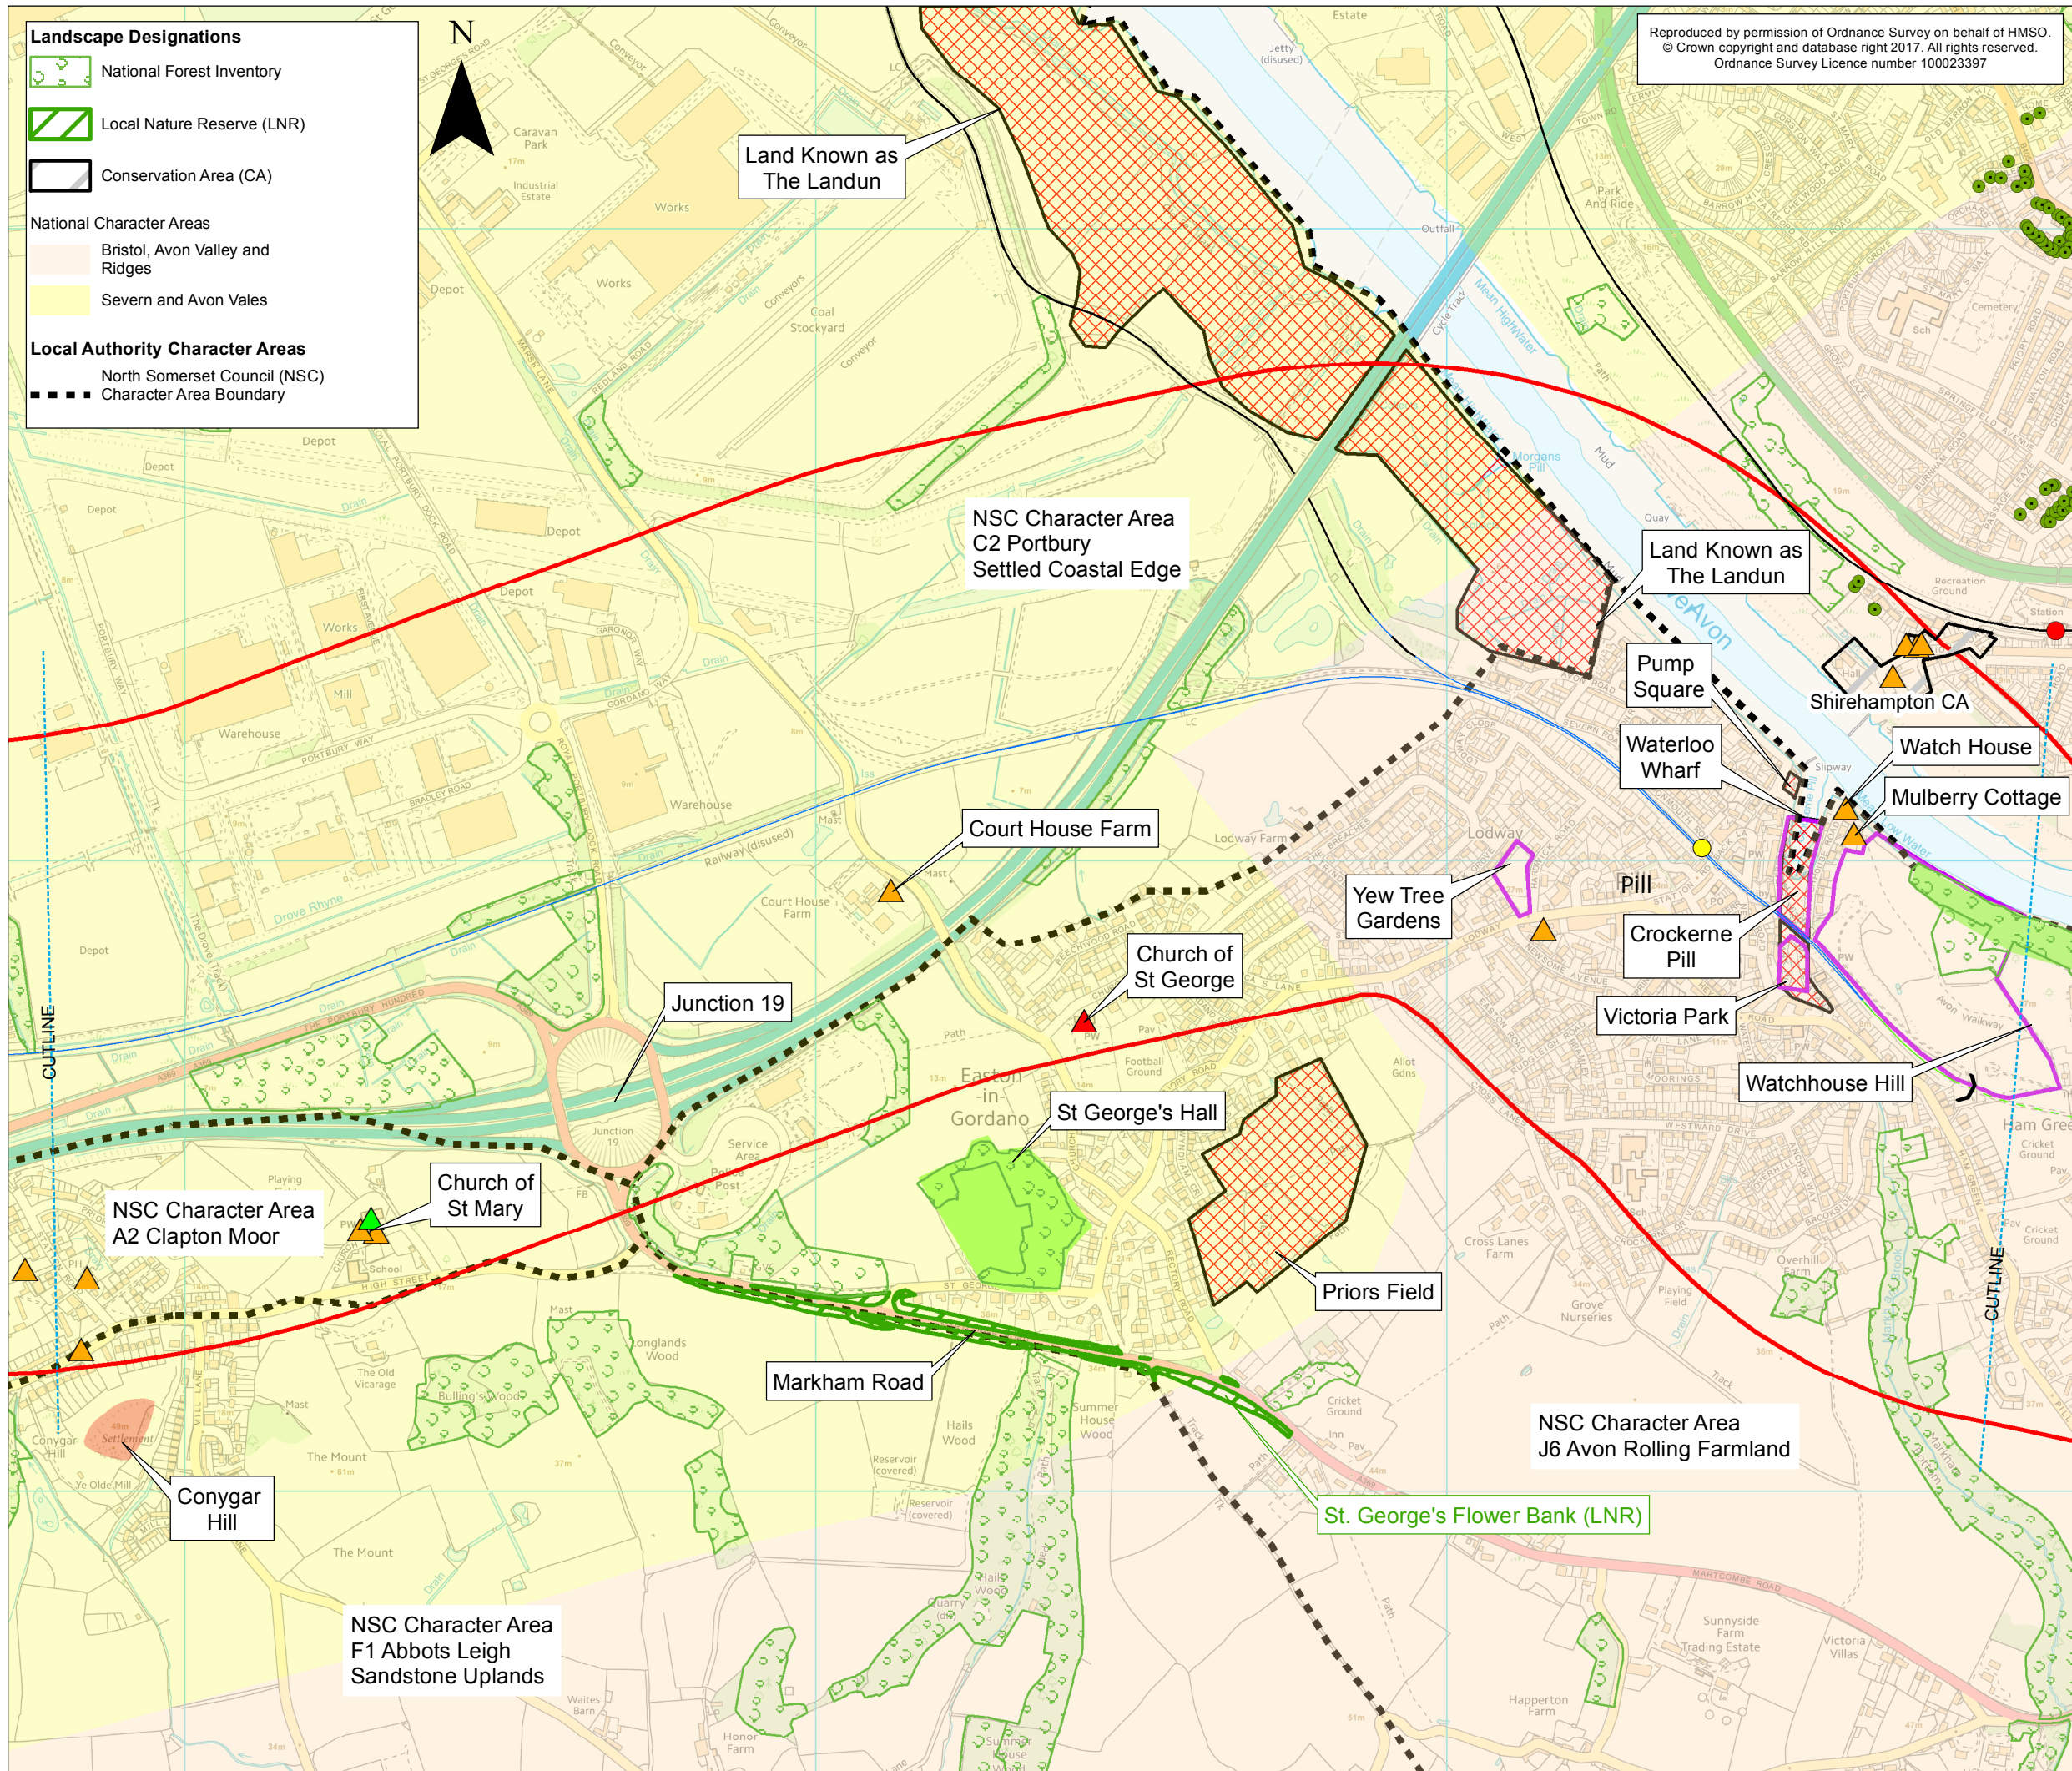

Reproduced by permission of Ordnance Survey on behalf of HMSO.
© Crown copyright and database right 2017. All rights reserved.
Ordnance Survey Licence number 100023397

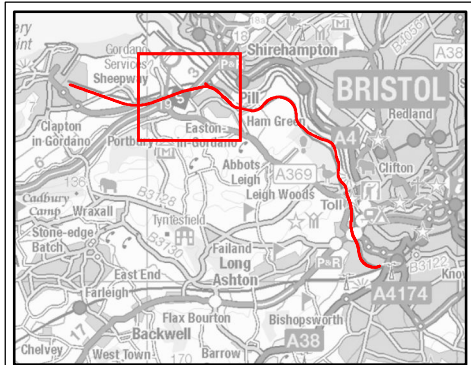

- KEY**
- 500m Radius Study Area
 - Existing Railway Station
 - Existing Railway Line
 - Portishead Branch Line**
 - The Nationally Significant Infrastructure Project (NSIP) Works
 - The Associated Development Works
 - Section in Tunnel
 - Pill Railway Station
 - Landscape Features**
 - Grade I Listed Building
 - Grade II* Listed Building
 - Grade II Listed Building
 - Tree Preservation Order (TPO)
 - Common Land and Town and Village Greens
 - Local Green Space
 - Unregistered Parks and Gardens
 - Scheduled Monument

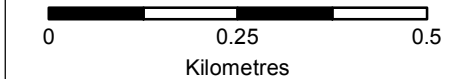

Client

travelwest
Bath & North East Somerset, Bristol, North Somerset and South Gloucestershire
Councils working together to improve your local transport

CH2M HILL
Geospatial
Burderop Park, Swindon, SN4 0QD
Tel: +44 (0)1793 812479 Fax: +44 (0)1793 812089
www.ch2m.com

ch2m


Project :
Portishead Branch Line (MetroWest Phase 1)

Drawing :
Figure 11.1: Landscape Baseline Plan Sheet 2 of 5 - Portbury to Pill


Drawn By : Martin Costello	Date: 11/08/2017
Checked By : Charlotte Lanchbury	Date: 11/08/2017
Approved By : Carolyn Francis	Date: 11/08/2017

Drawing No. : 674946 -011-002-A	Revision 3
---	----------------------


Drawing Scale : 1:10,000 @ A3

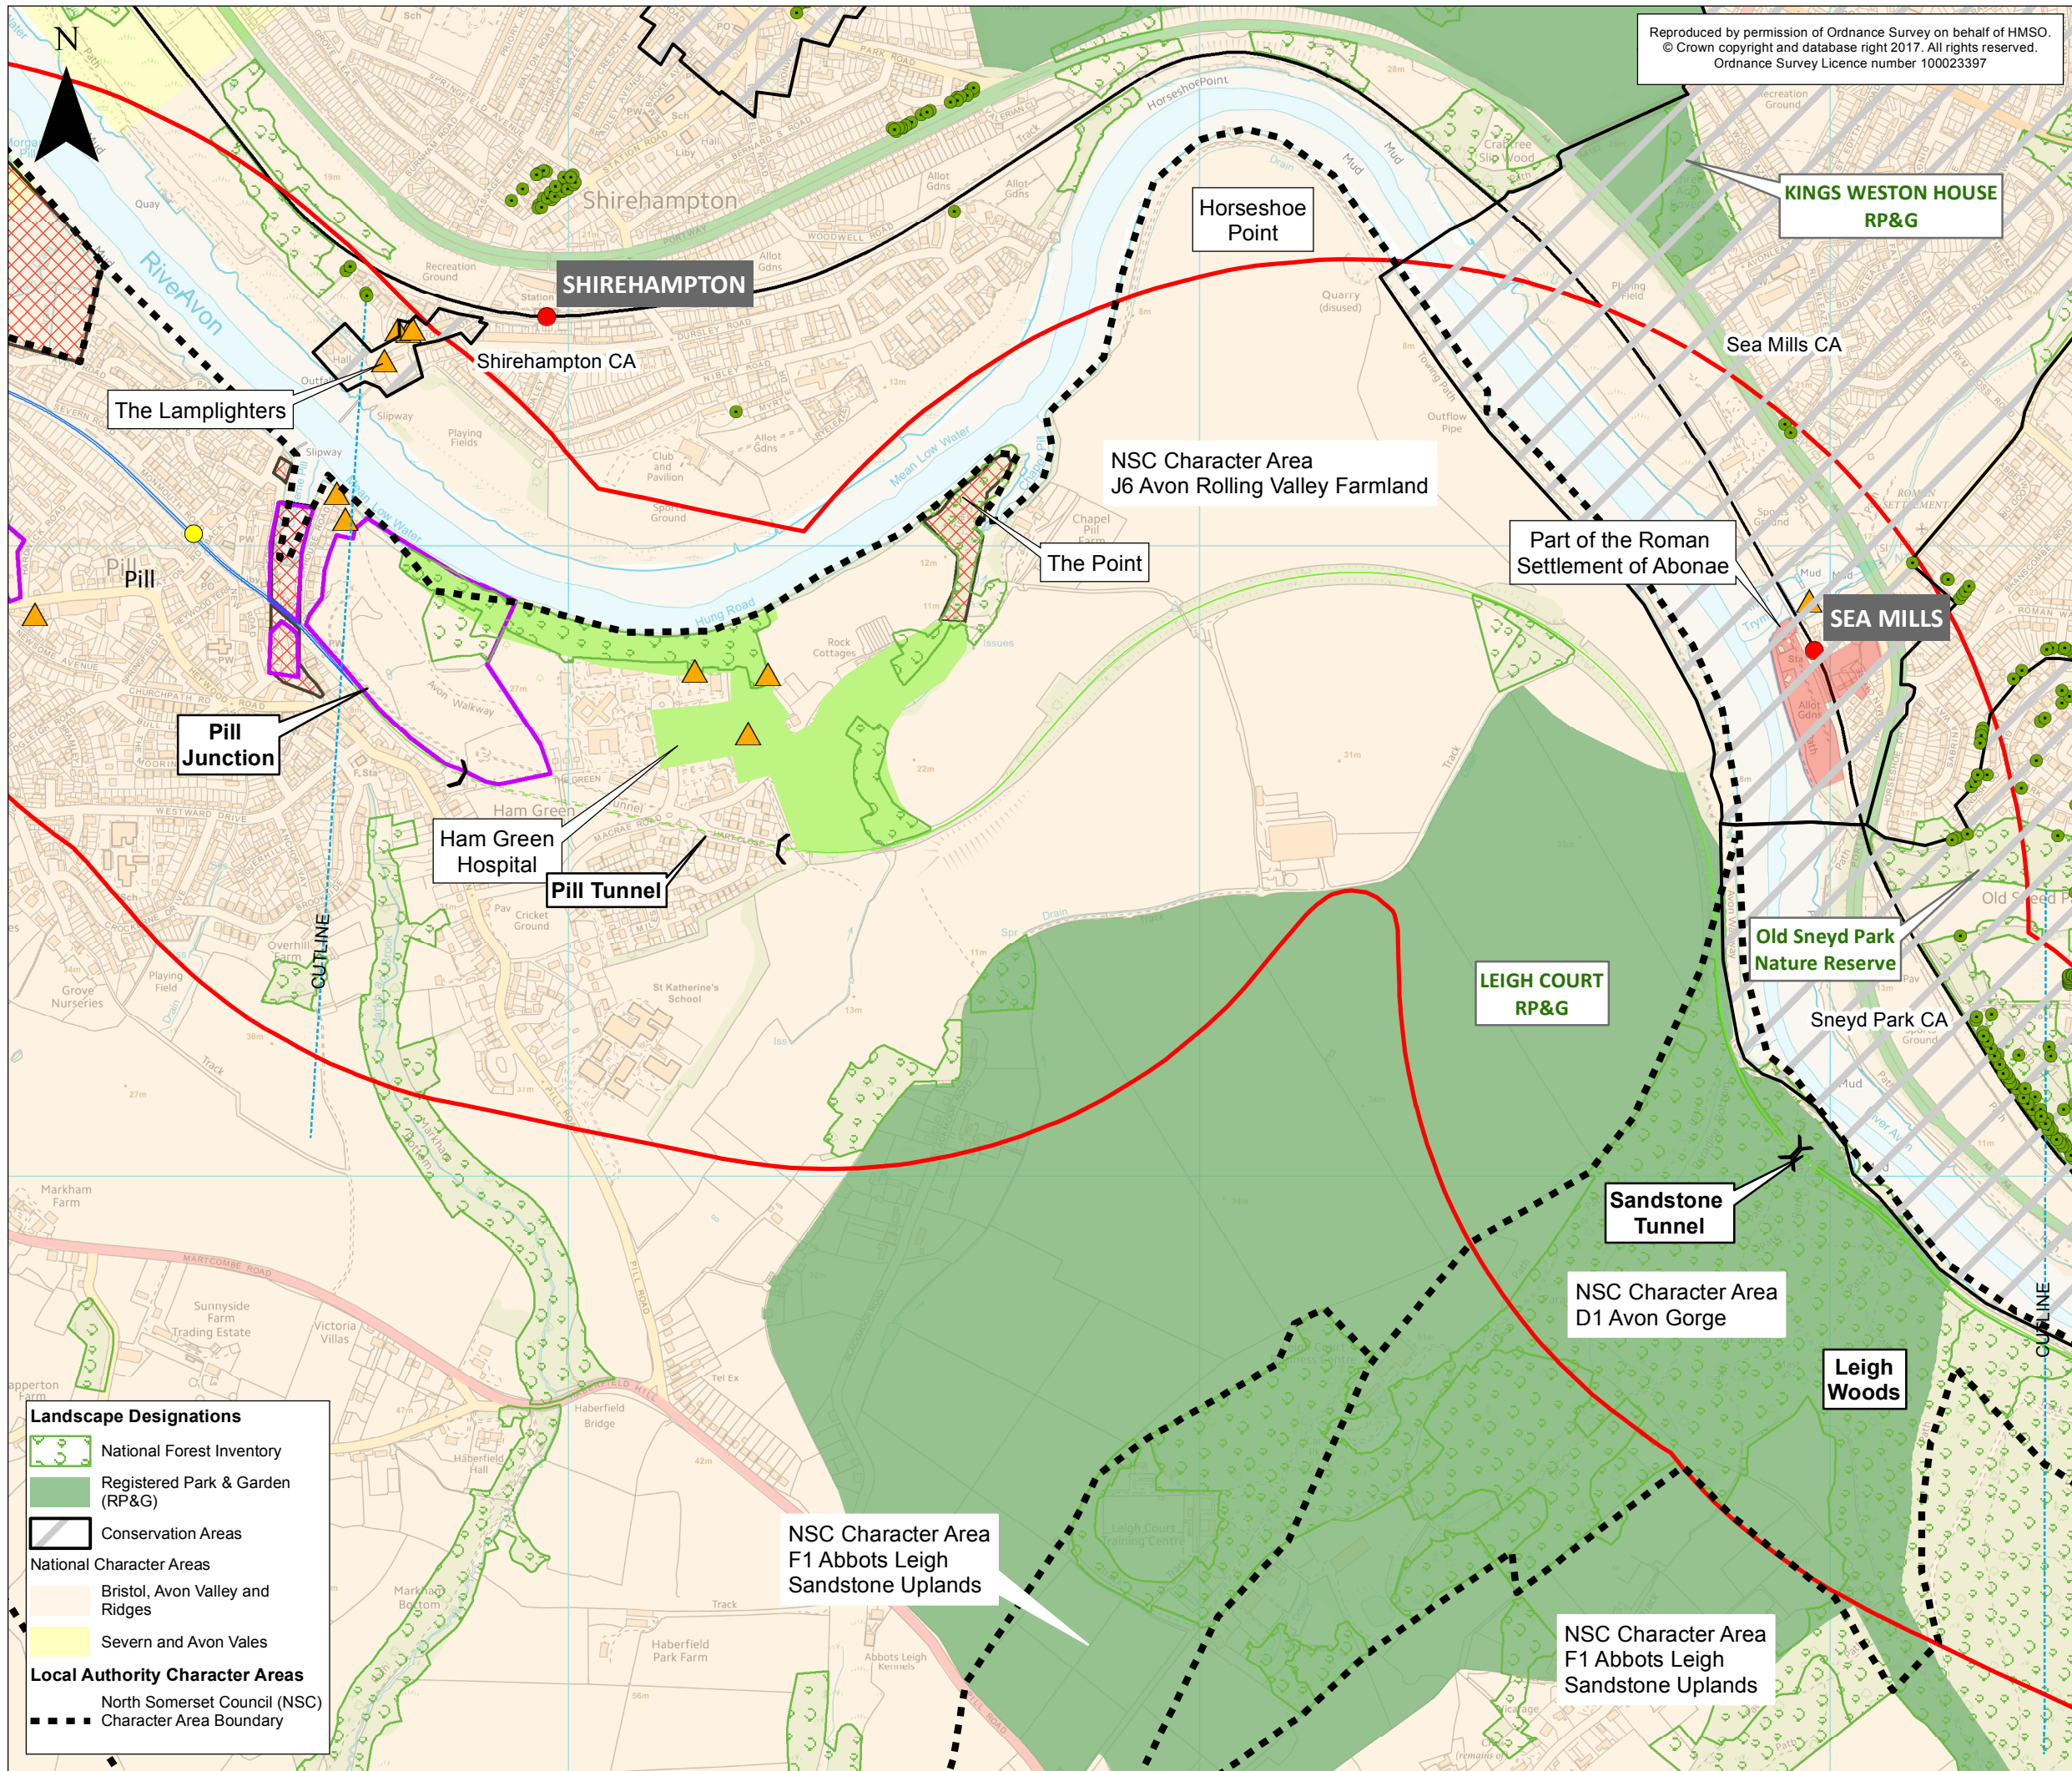

Reproduced by permission of Ordnance Survey on behalf of HMSO.
© Crown copyright and database right 2017. All rights reserved.
Ordnance Survey Licence number 100023397

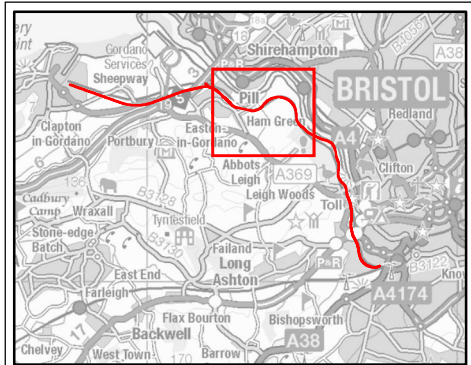

- KEY**
- 500m Radius Study Area
 - Existing Railway Station
 - Existing Railway Line
 - Portishead Branch Line**
 - The Nationally Significant Infrastructure Project (NSIP) Works
 - The Associated Development Works
 - Section in Tunnel
 - Pill Railway Station
 - Landscape Features**
 - Grade II Listed Building
 - Tree Preservation Order (TPO)
 - Common Land and Town and Village Greens
 - Local Green Space
 - Unregistered Parks and Gardens
 - Scheduled Monument

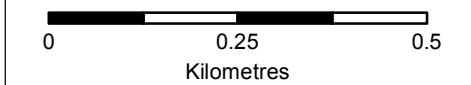

Client

travelwest
Bath & North East Somerset, Bristol, North Somerset and South Gloucestershire
Councils working together to improve your local transport

CH2M HILL
Geospatial
Burderop Park, Swindon, SN4 0QD
Tel: +44 (0)1793 812479 Fax: +44 (0)1793 812089
www.ch2m.com

ch2m

Project :

Portishead Branch Line
(MetroWest Phase 1)

Drawing :


Figure 11.1: Landscape Baseline Plan
Sheet 3 of 5 - Pill to Leigh Woods

Drawn By : Martin Costello Date: 11/08/2017
Checked By : Charlotte Lanchbury Date: 11/08/2017
Approved By : Carolyn Francis Date: 11/08/2017


Drawing No. : 674946 -011-003-A
Revision : 3

Drawing Scale : 1:10,000 @ A3


- Landscape Designations**
- National Forest Inventory
 - Registered Park & Garden (RP&G)
 - Conservation Areas
 - National Character Areas
 - Bristol, Avon Valley and Ridges
 - Severn and Avon Vales
 - Local Authority Character Areas**
 - North Somerset Council (NSC)
 - Character Area Boundary

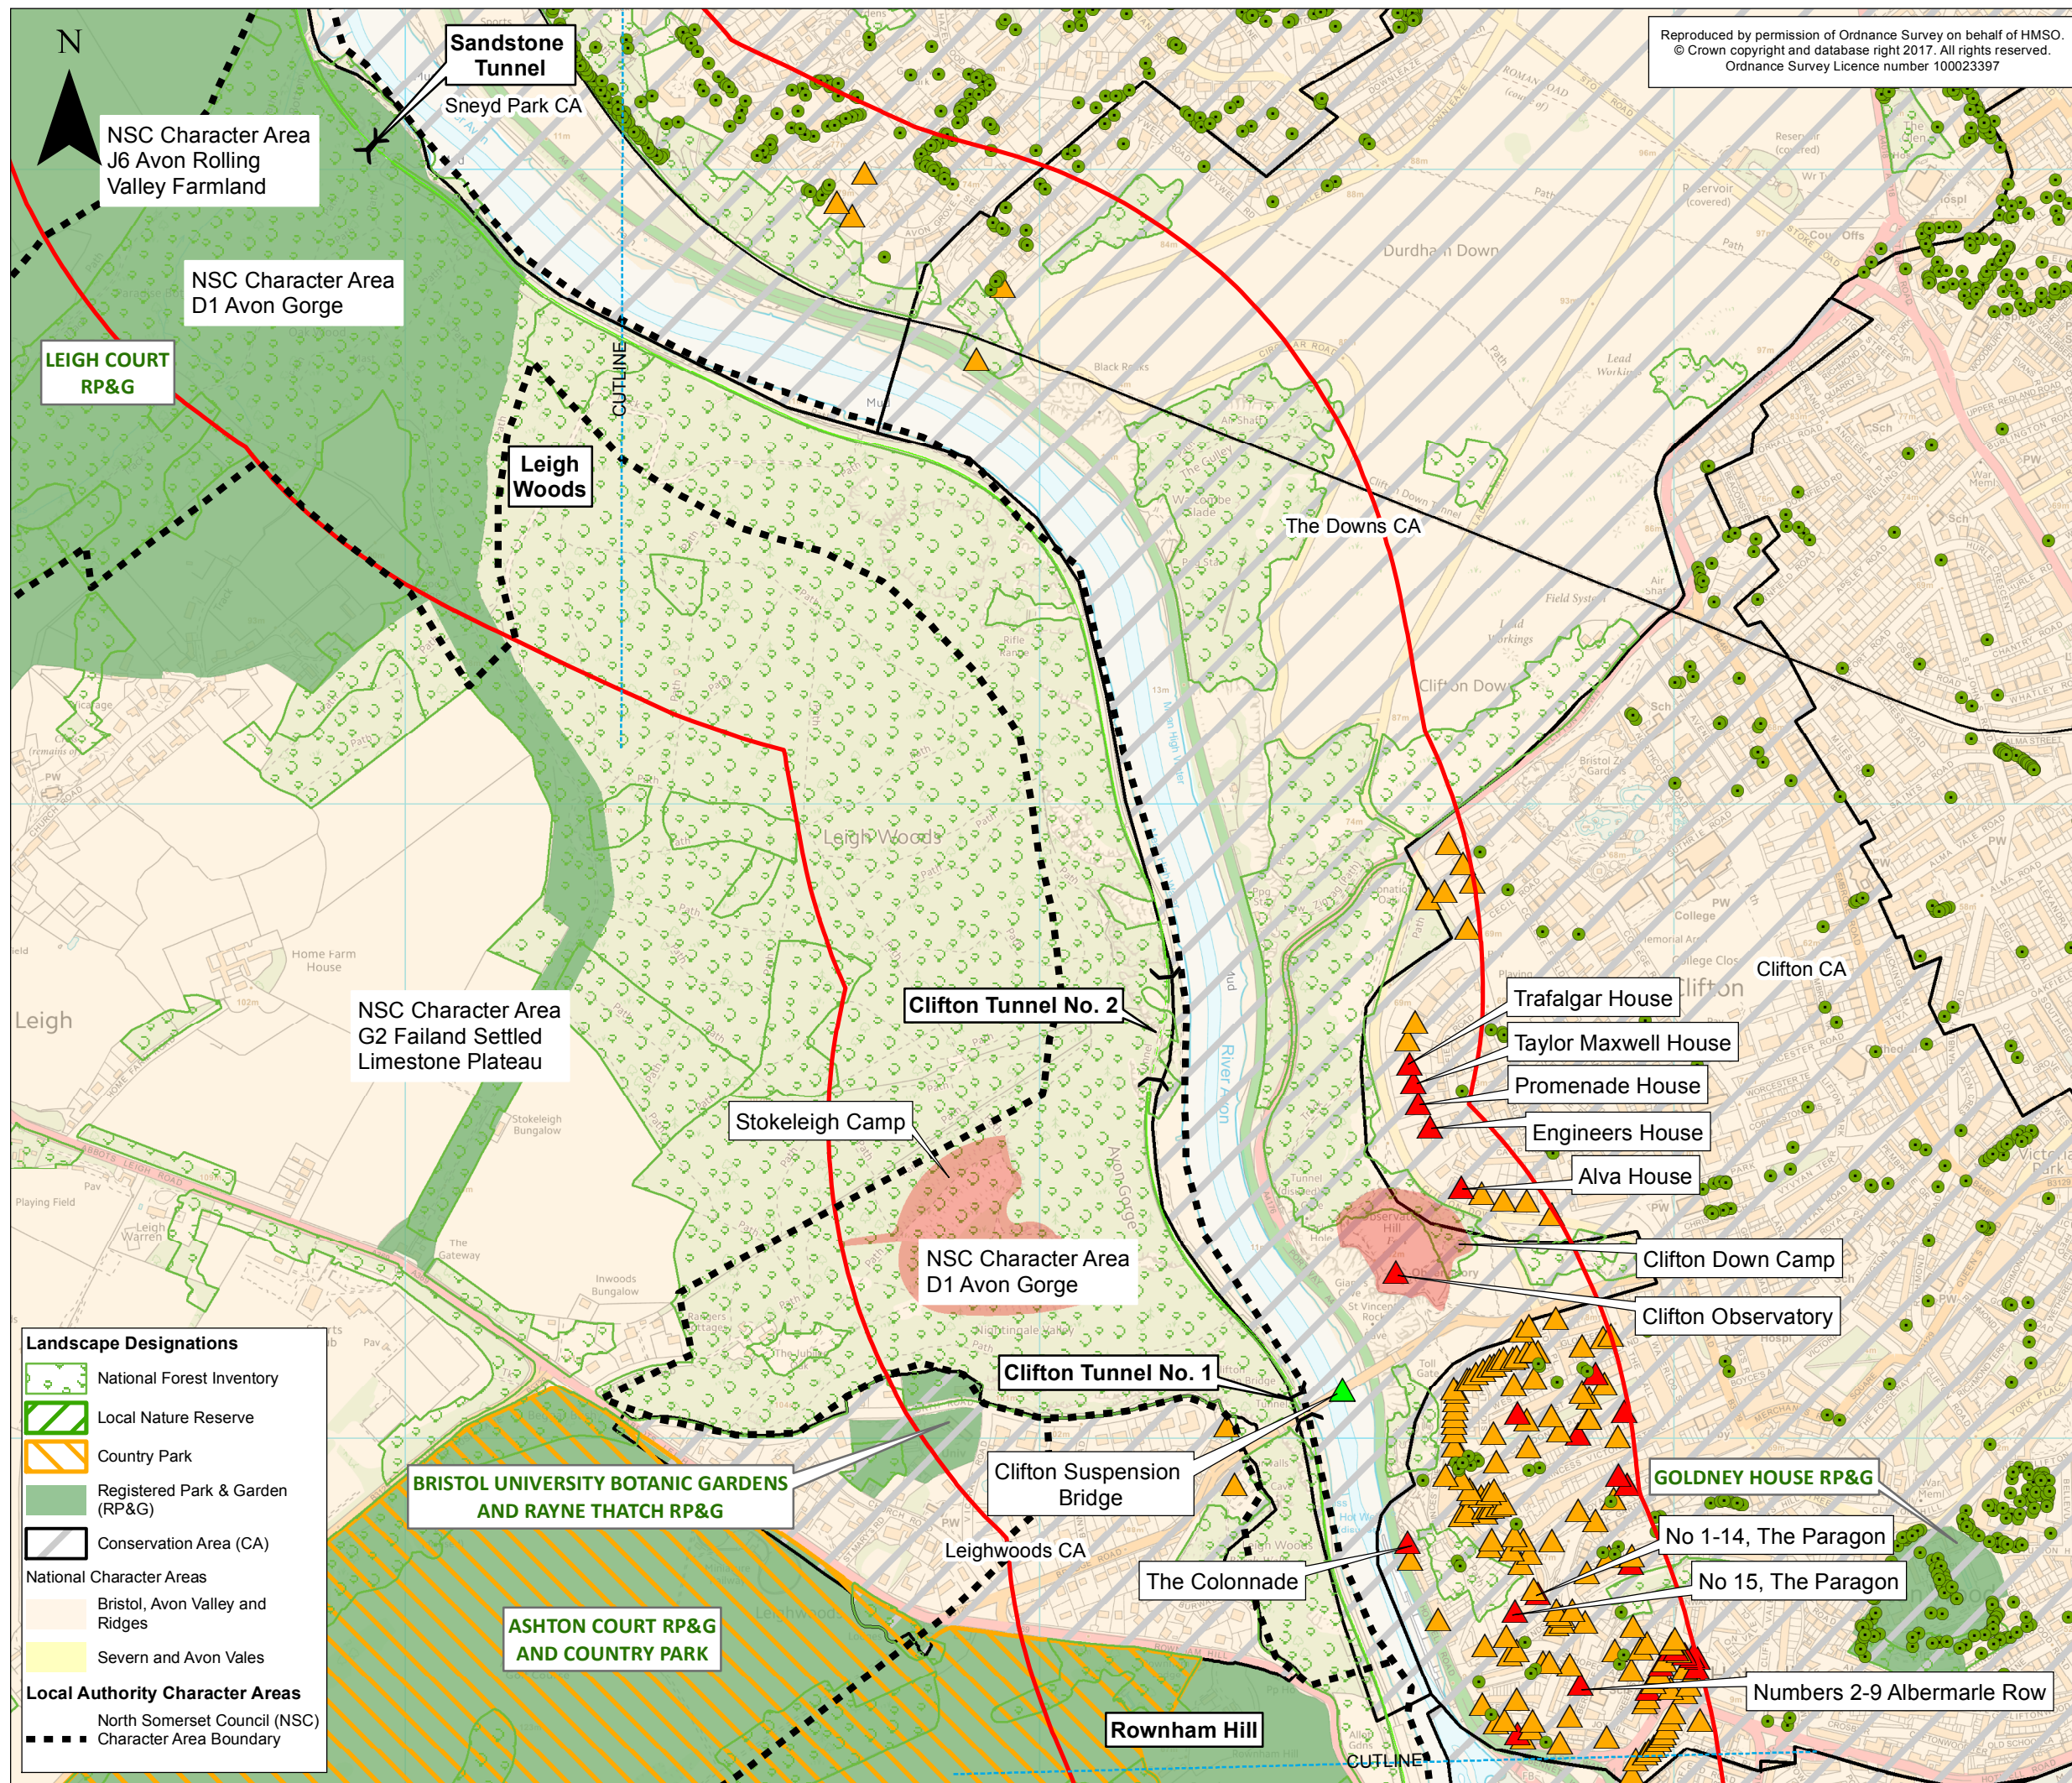

Reproduced by permission of Ordnance Survey on behalf of HMSO.
© Crown copyright and database right 2017. All rights reserved.
Ordnance Survey Licence number 100023397

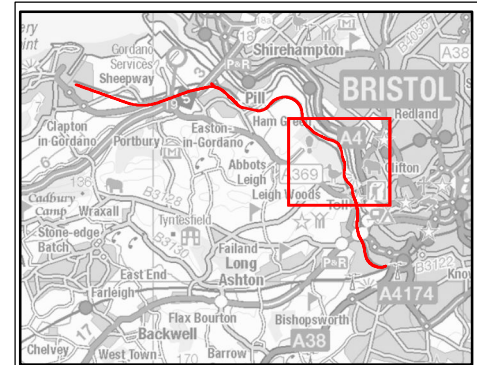

- KEY**
- 500m Radius Study Area
 - Existing Railway Station
 - Existing Railway Line
 - Portishead Branch Line**
 - The Associated Development Works
 - Section in Tunnel
 - Landscape Features**
 - Grade I Listed Building
 - Grade II* Listed Building
 - Grade II Listed Building
 - Tree Preservation Order (TPO)
 - Scheduled Monument

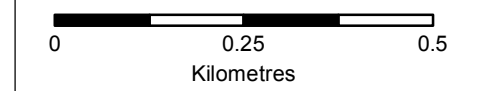

Client

travelwest
Bath & North East Somerset, Bristol, North Somerset and South Gloucestershire
Councils working together to improve your local transport

CH2M HILL
Geospatial
Burderop Park, Swindon, SN4 0QD
Tel: +44 (0)1793 812479 Fax: +44 (0)1793 812089
www.ch2m.com

ch2m

Project :
Portishead Branch Line
(MetroWest Phase 1)

Drawing :
Figure 11.1: Landscape Baseline Plan
Sheet 4 of 5 - Leigh Woods to Rownham Hill


Drawn By : Martin Costello Date: 11/08/2017

Checked By : Charlotte Lanchbury Date: 11/08/2017


Approved By : Carolyn Francis Date: 11/08/2017

Drawing No. : 674946 -011-004-A	Revision 3
------------------------------------	---------------

Drawing Scale : 1:10,000 @ A3

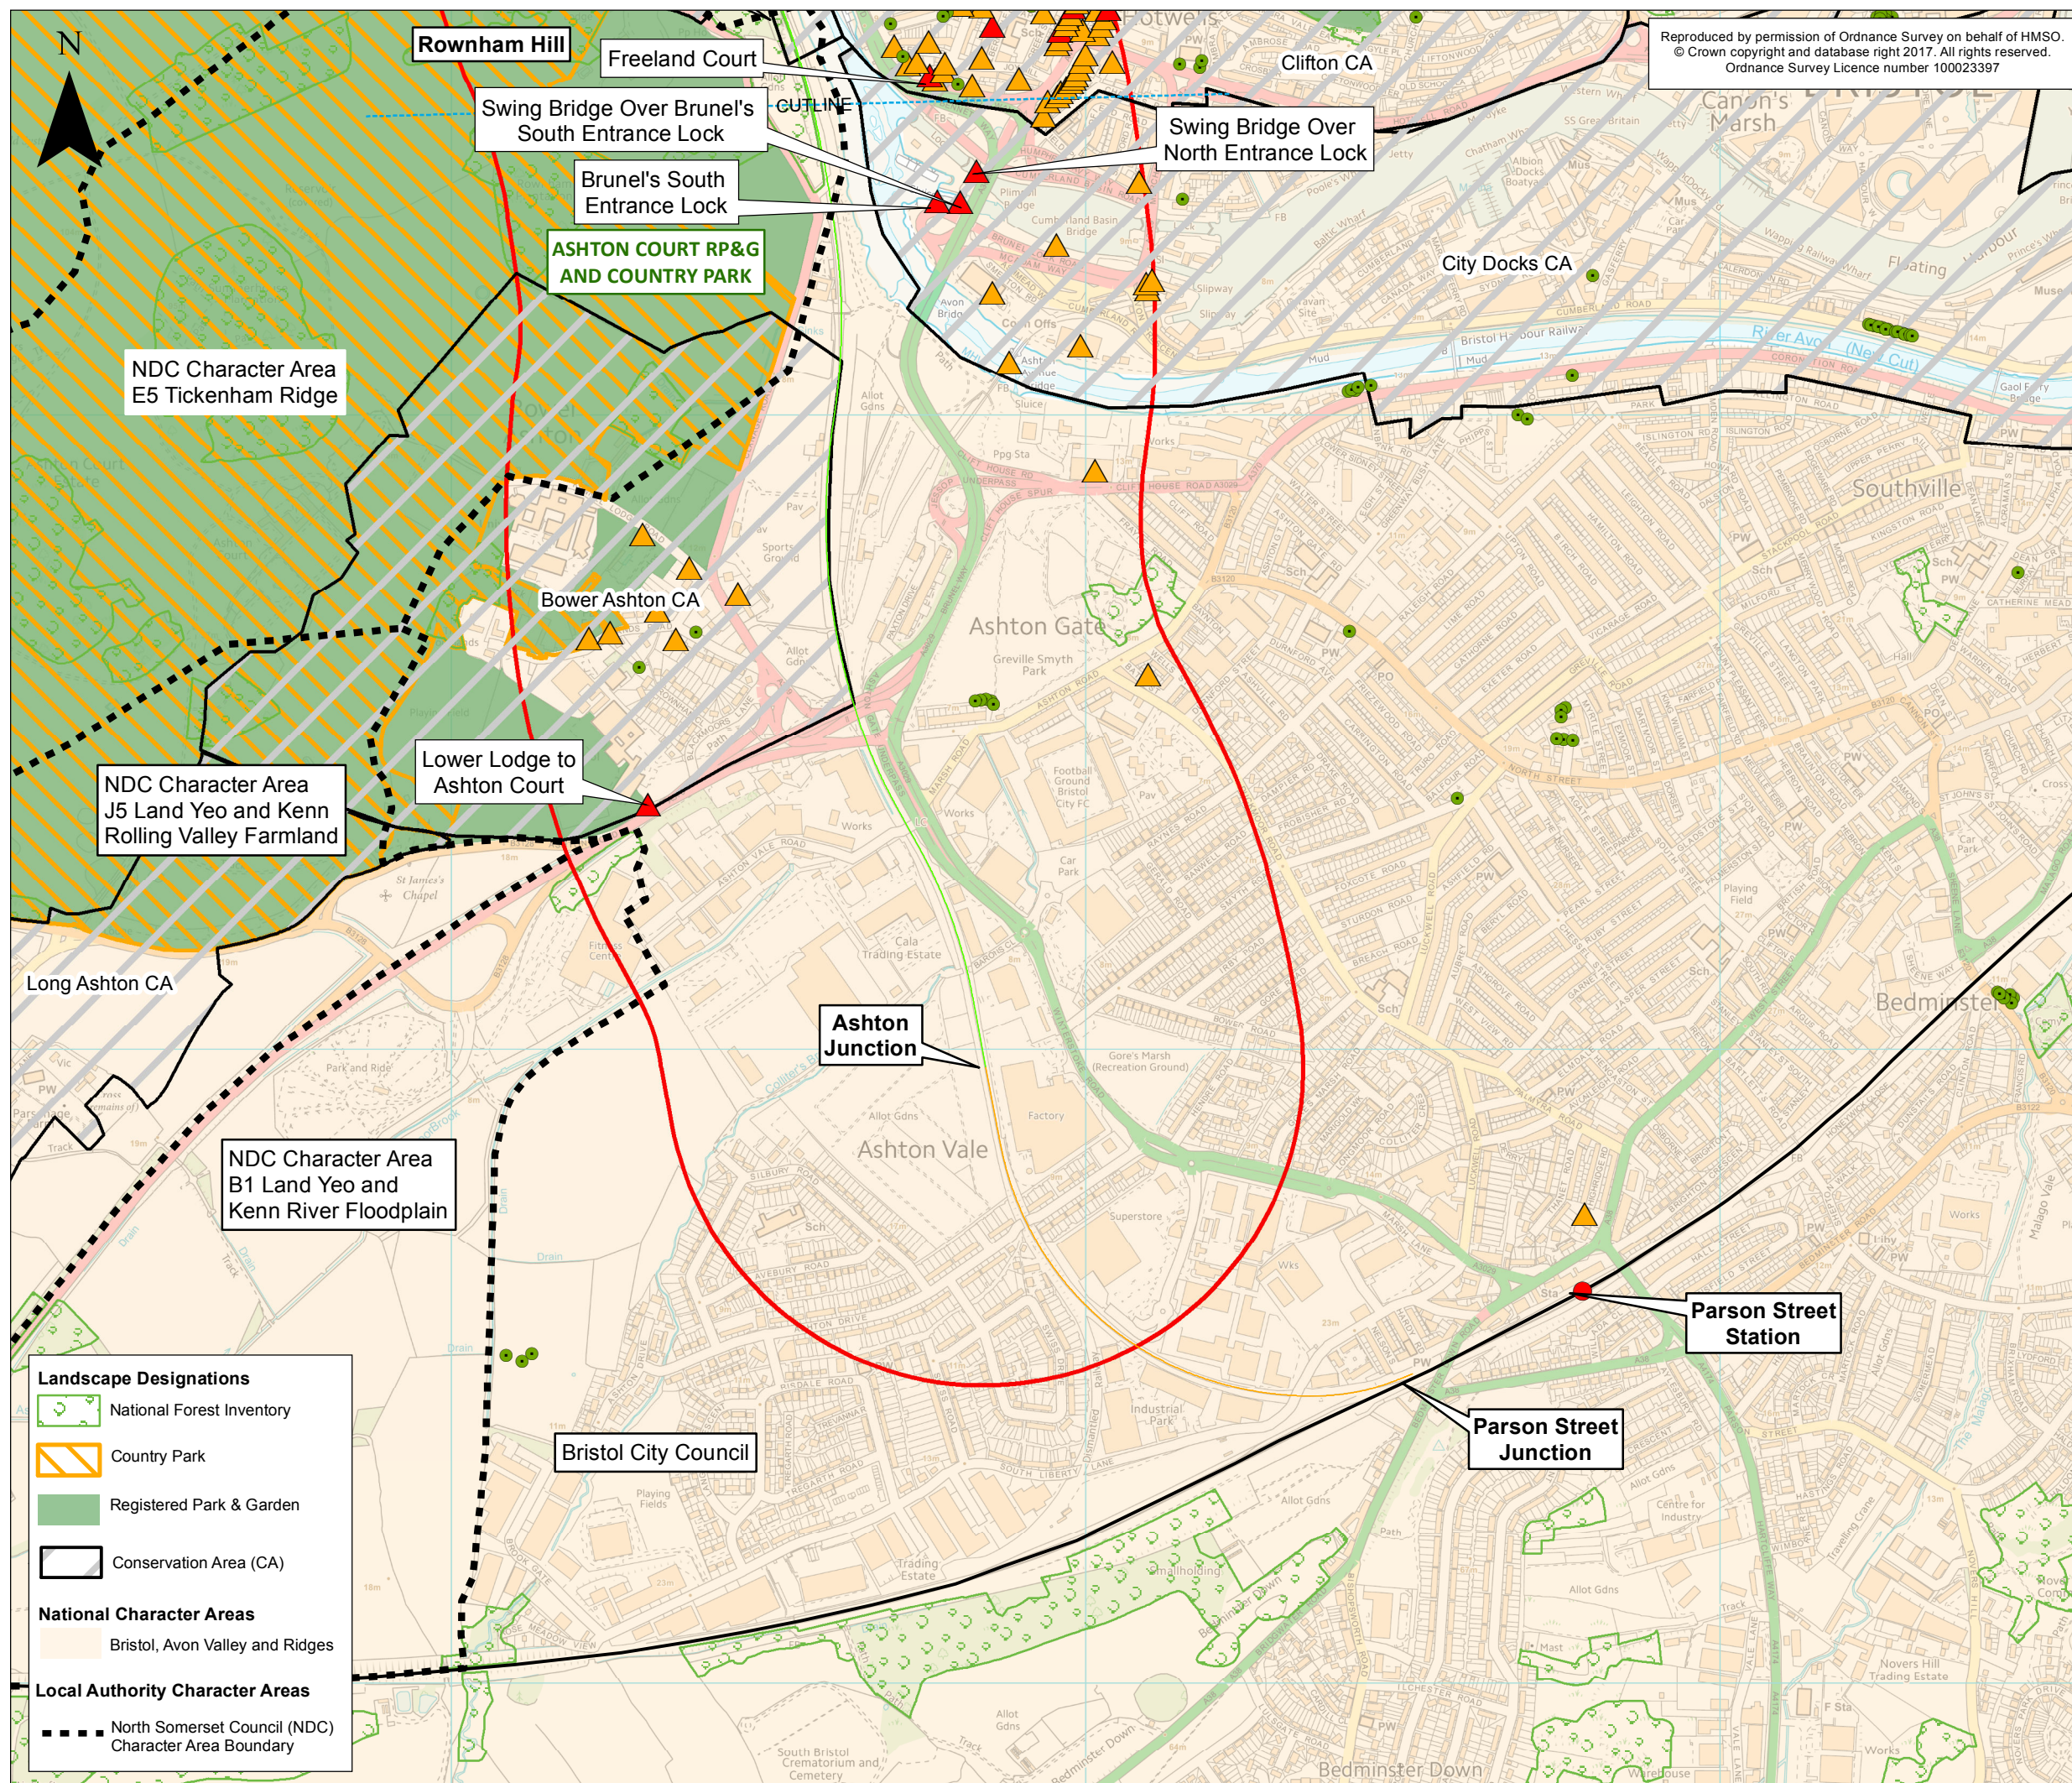


Reproduced by permission of Ordnance Survey on behalf of HMSO.
© Crown copyright and database right 2017. All rights reserved.
Ordnance Survey Licence number 100023397

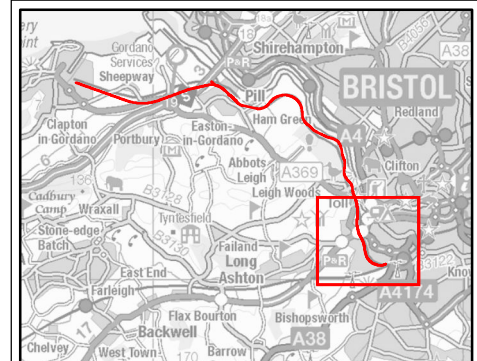

KEY

- 500m Radius Study Area
- Existing Railway Station
- Existing Railway Line
- Portishead Branch Line**
- The Associated Development Works
- Other Works**
- Network Rail Permitted Development Rights
- Landscape Features**
- ▲ Grade II* Listed Building
- ▲ Grade II Listed Building
- Tree Preservation Order (TPO)

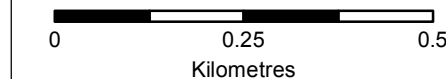

Client
travelwest
Bath & North East Somerset, Bristol, North Somerset and South Gloucestershire
Councils working together to improve your local transport

CH2M HILL
Geospatial
Burderop Park, Swindon, SN4 0QD
Tel: +44 (0)1793 812479 Fax: +44 (0)1793 812089
www.ch2m.com



Project :
**Portishead Branch Line
(MetroWest Phase 1)**

Drawing :
**Figure 11.1: Landscape Baseplan Plan
Sheet 5 of 5 - Rownham Hill to Ashton Junction**

Drawn By : Martin Costello Date: 11/08/2017
Checked By : Charlotte Lanchbury Date: 11/08/2017
Approved By : Carolyn Francis Date: 11/08/2017

Drawing No. :
674946 -011-005-A

Revision
3

Drawing Scale : 1:10,000 at A3