



MetroWest+

Portishead Branch Line (MetroWest Phase 1)

TR040011

Applicant: North Somerset District Council

2.4 – General Arrangement Plans

**The Infrastructure Planning (Applications: Prescribed Forms and Procedure) Regulations 2009, regulation 5(2)(o)
Planning Act 2008**

Author: CH2M



Revision: Version 3

Date: February 2021



Document Index

Version	Date	Status of Version	Document Index	Document Revision	Changes
1	19 November 2019	Application	674946.BQ.42.01-570 to 593 Rev H	-	-
2	22 October 2020		674946.BQ.42.01-570 to 574 Rev H Key Plan to Sheet 4	-	-
			674946.BQ.42.01-575 Rev H Sheet 5	Rev H(1)	Lodway Compound amended to match ecological mitigation
			674946.BQ.42.01-590 Rev H Sheet 5A	Rev H(1)	Note added to label ecological mitigation
			674946.BQ.42.01-576 to 387 Rev H Sheet 6 to Sheet 17	-	-
3	16 February 2021		674946.BQ.42.01-570 to 593 Rev H	Rev I	Updated Order Limits

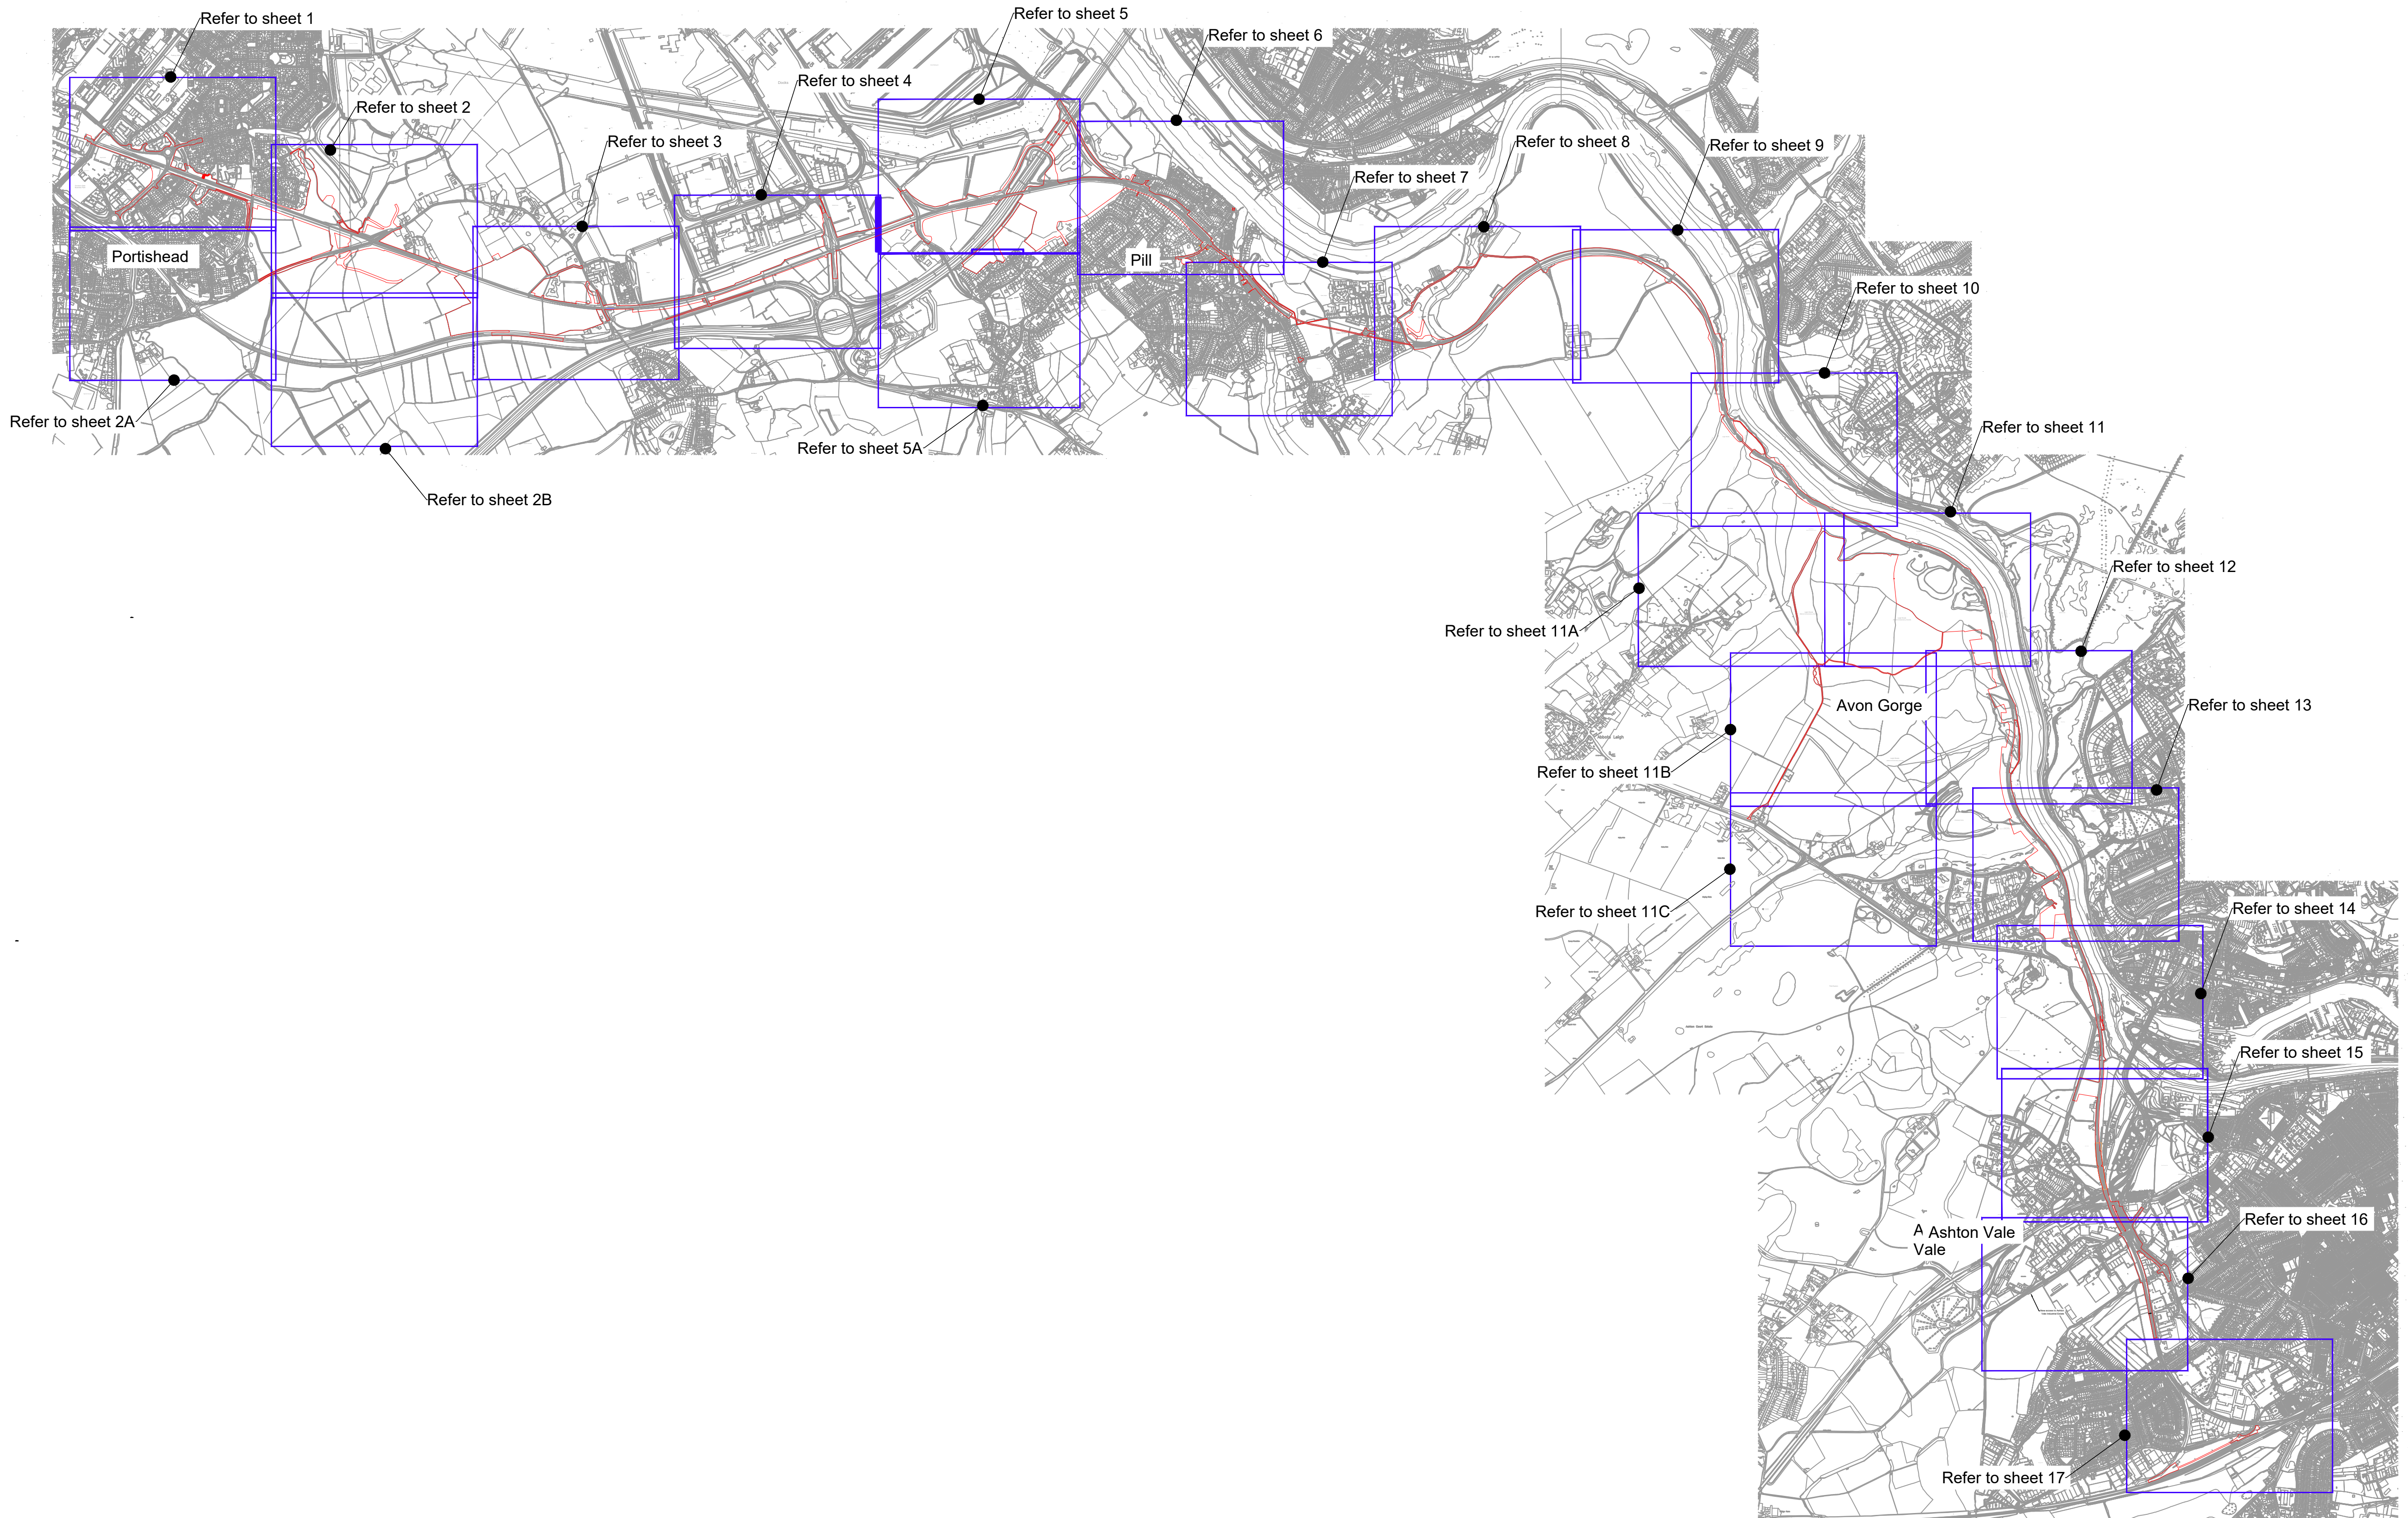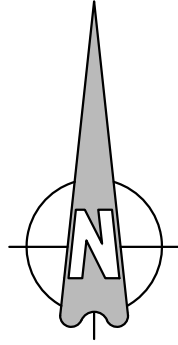

Key:

I	OHP	ADL	ADL	10/02/2021
Updated Order Limits				
H	FG	ADL	ADL	08/11/2019
Minor Updates				
G	FG	ADL	ADL	11/10/2019
Red Line Updated and Minor Updates				
F	OHP	ADL	ADL	07/08/2019
Works Updated				
E	FG	KS	ADL	31/07/2019
Outlines, Red Line and Works Updated				
D	FG	KS	ADL	30/04/2019
Work and Red Line Updated				
C	FG	KS	ADL	18/04/2019
Works Updated				
B	FG	KS	ADL	20/02/2019
Red Line and Works Updated				
A	FG	KS	ADL	14/01/2019
First Issue				
Drawn By: CH2M Hill				
Checked By: CH2M Hill				
Approved By: CH2M Hill				



CH2M HILL
1 The Square Temple Quay Bristol
BS1 6DG
Tel +44 (0)117 910 2580
Fax +44 (0)117 910 2581
www.ch2m.com




Project
THE PORTISHEAD BRANCH LINE
(METROWEST PHASE 1)
ORDER

Drawn
GENERAL ARRANGEMENT
PLANS
SHEET 0
KEY PLAN

Drawn by: FG	Date: 14/01/2019
Checked by: KS	Date: 14/01/2019
Approved by: ADL	Date: 14/01/2019

674946.BQ.42.01-570 I

Drawing Scale: 1:32000 @ A3

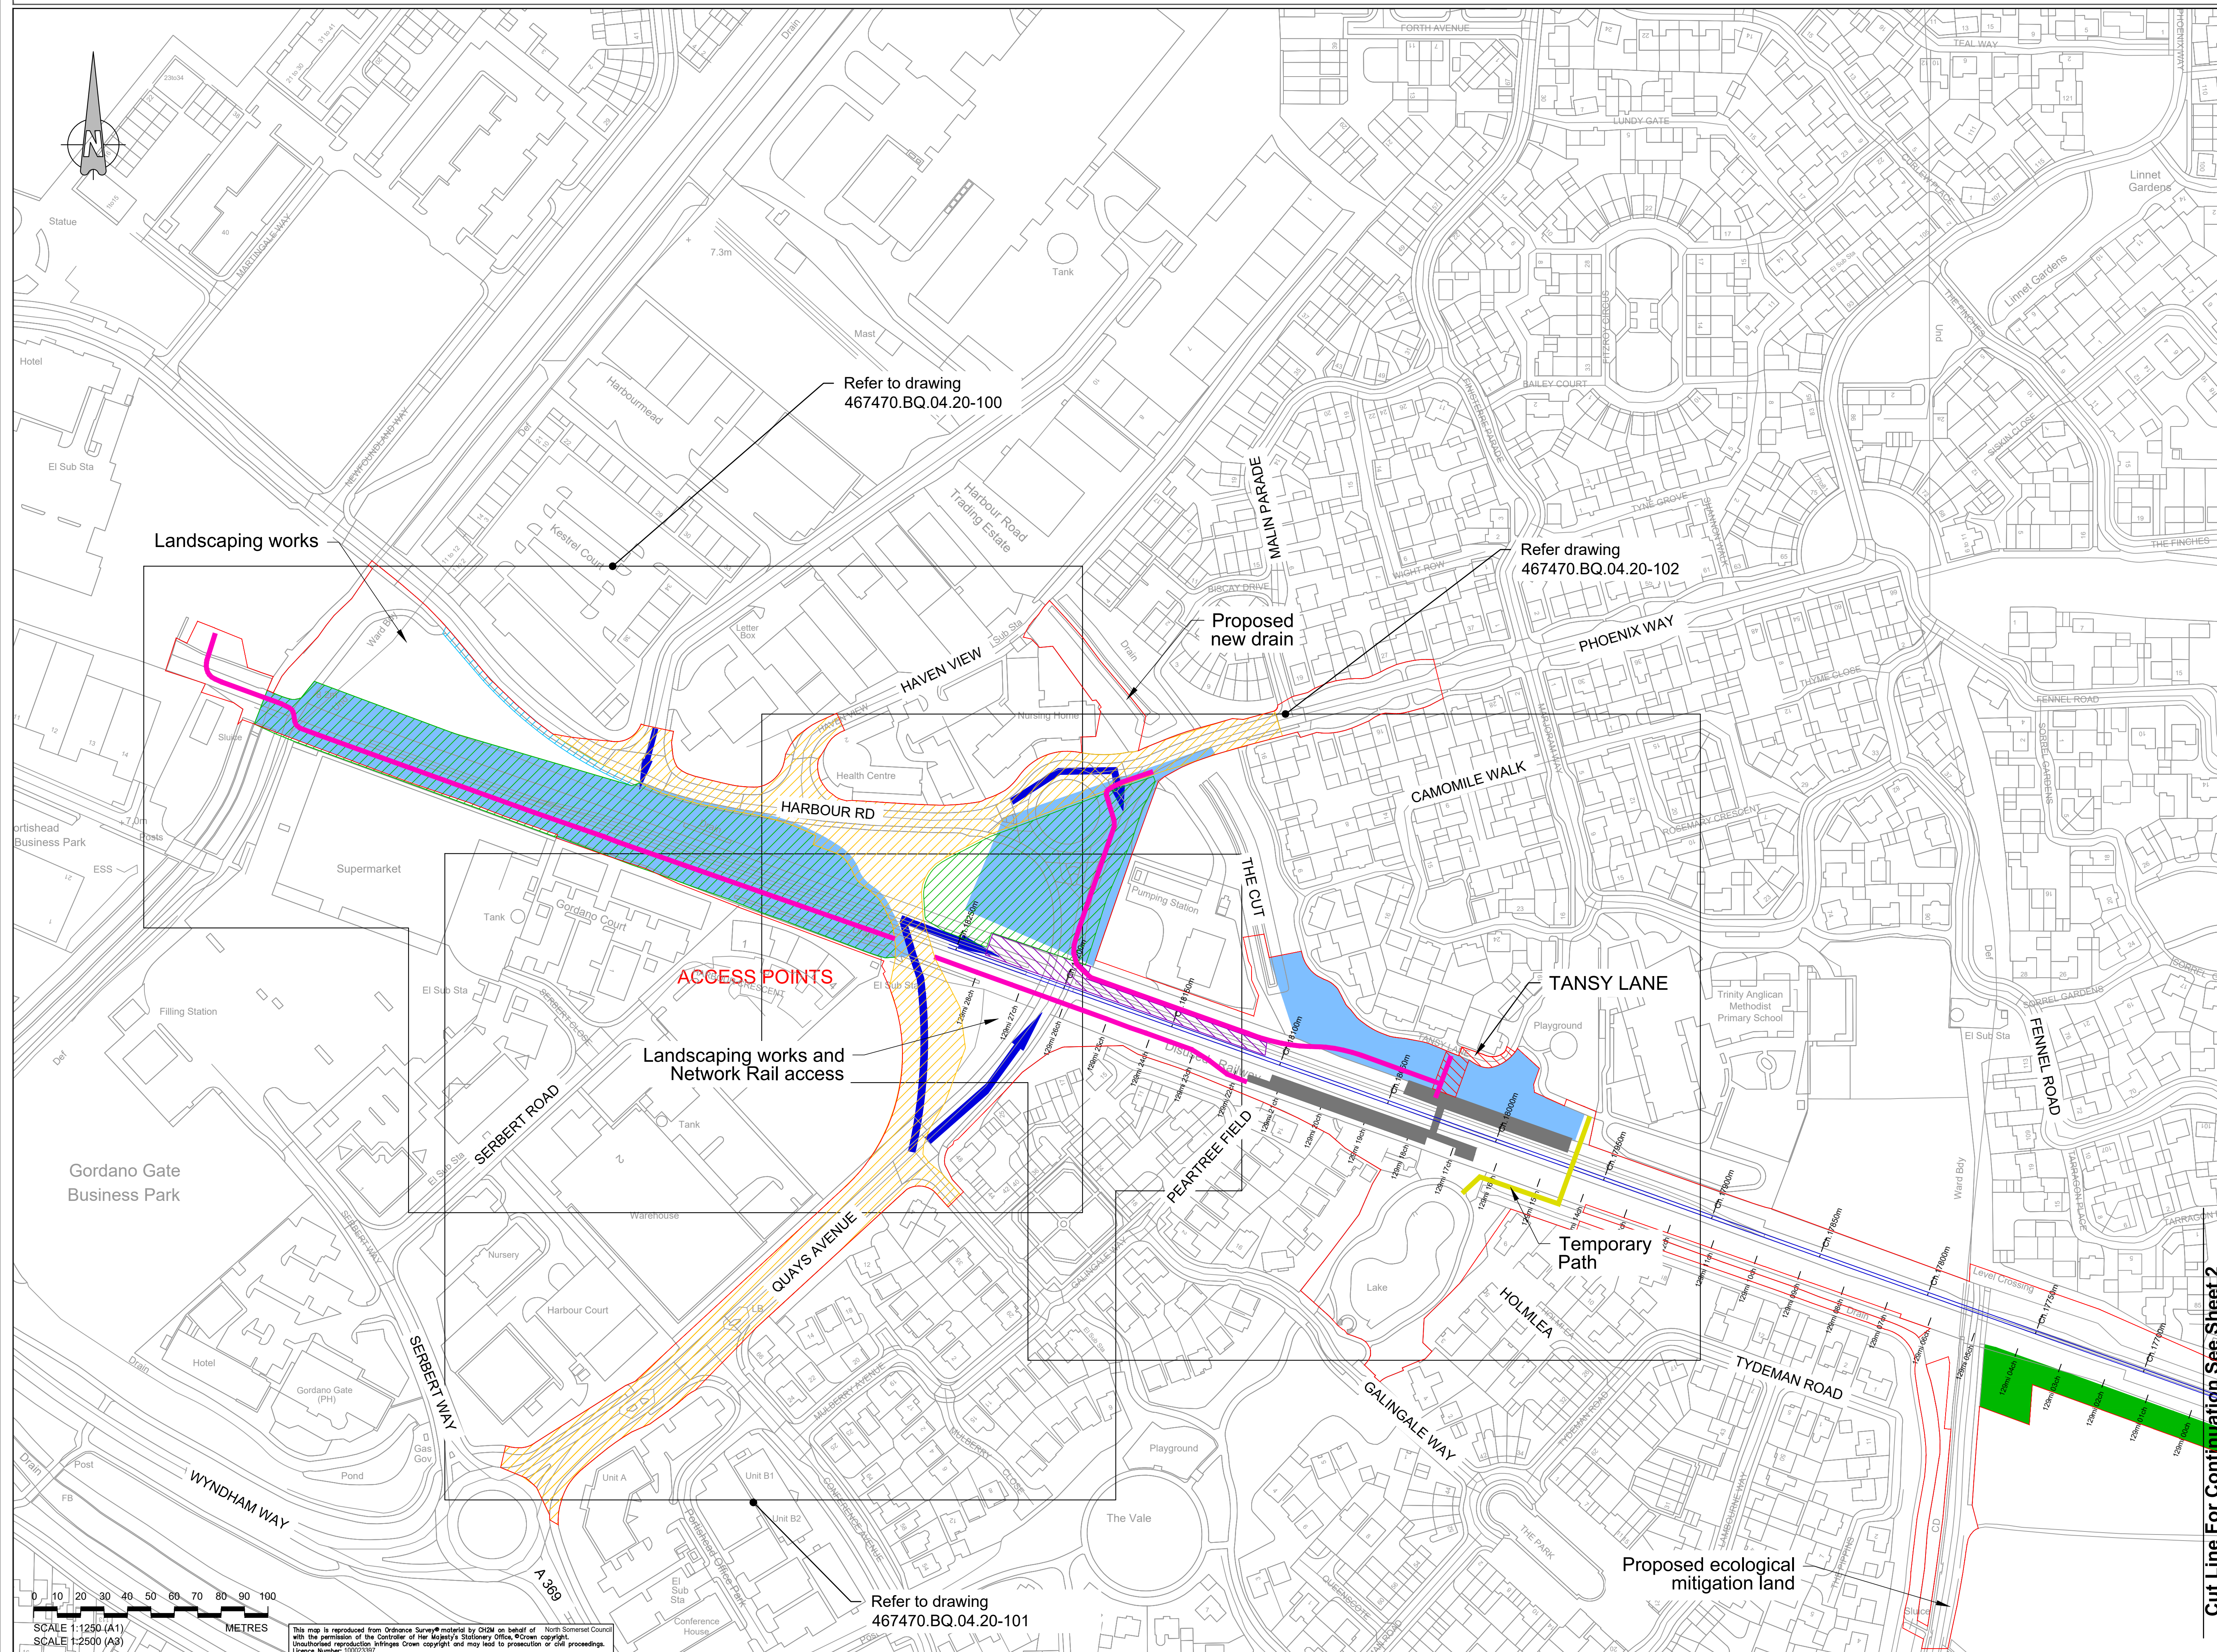

Key:

- Order Limits
- Access Point
- Construction Compound
- Haul Road
- Area of Proposed Station
- Area of Proposed Car Park
- Area of Proposed Highway Works
- Proposed widening of foot/ cycle way
- Electrical Supply Cables
- Proposed foot/ cycle bridge
- Proposed pedestrian/ cycle track
- Proposed temporary path
- Nationally Significant Infrastructure Project (NSIP)

	OHP	ADL	ADL	10/02/2021
I				
H	FG	ADL	ADL	08/11/2019
Minor Updates				
G	FG	ADL	ADL	11/10/2019
Red Line Updated and Minor Updates				
F	OHP	ADL	ADL	07/08/2019
Works Updated				
E	FG	KS	ADL	31/07/2019
Outlines, Red Line and Works Updated				
D	FG	KS	ADL	30/04/2019
Work and Red Line Updated				
C	FG	KS	ADL	18/04/2019
Works Updated				
B	FG	KS	ADL	20/02/2019
Red Line and Works Updated				
A	FG	KS	ADL	14/01/2019
First Issue				
Rev	By	Chd	Approved	Date

travelwest

CH2M HILL
1 The Square Temple Quay Bristol
BS1 6DG
Tel +44 (0)117 910 2580
Fax +44 (0)117 910 2581
www.ch2m.com

ch2m

Project
THE PORTISHEAD BRANCH LINE (METROWEST PHASE 1) ORDER


General Arrangement
PLANS
SHEET 1
PORTISHEAD

Drawn by: FG
Checked by: KS
Approved by: ADL
Date: 14/01/2019
Date: 14/01/2019
Date: 14/01/2019

674946.BQ.42.01-571 |

Drawing Scale: 1:2500 @ A3

Cut Line For Continuation See Sheet 2

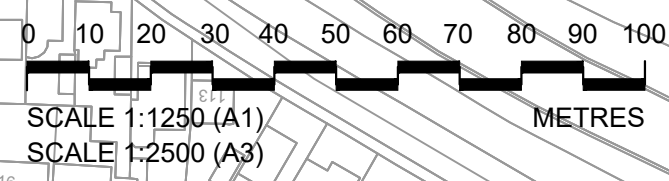


This map is reproduced from Ordnance Survey material by CH2M on behalf of North Somerset Council with the permission of the Controller of Her Majesty's Stationary Office, Crown copyright. Unauthorised reproduction infringes Crown copyright and may lead to prosecution or civil proceedings. Licence Number: 10002397

Refer to drawing 467470.BQ.04.20-101

Refer to drawing 467470.BQ.04.20-100

Refer drawing 467470.BQ.04.20-102

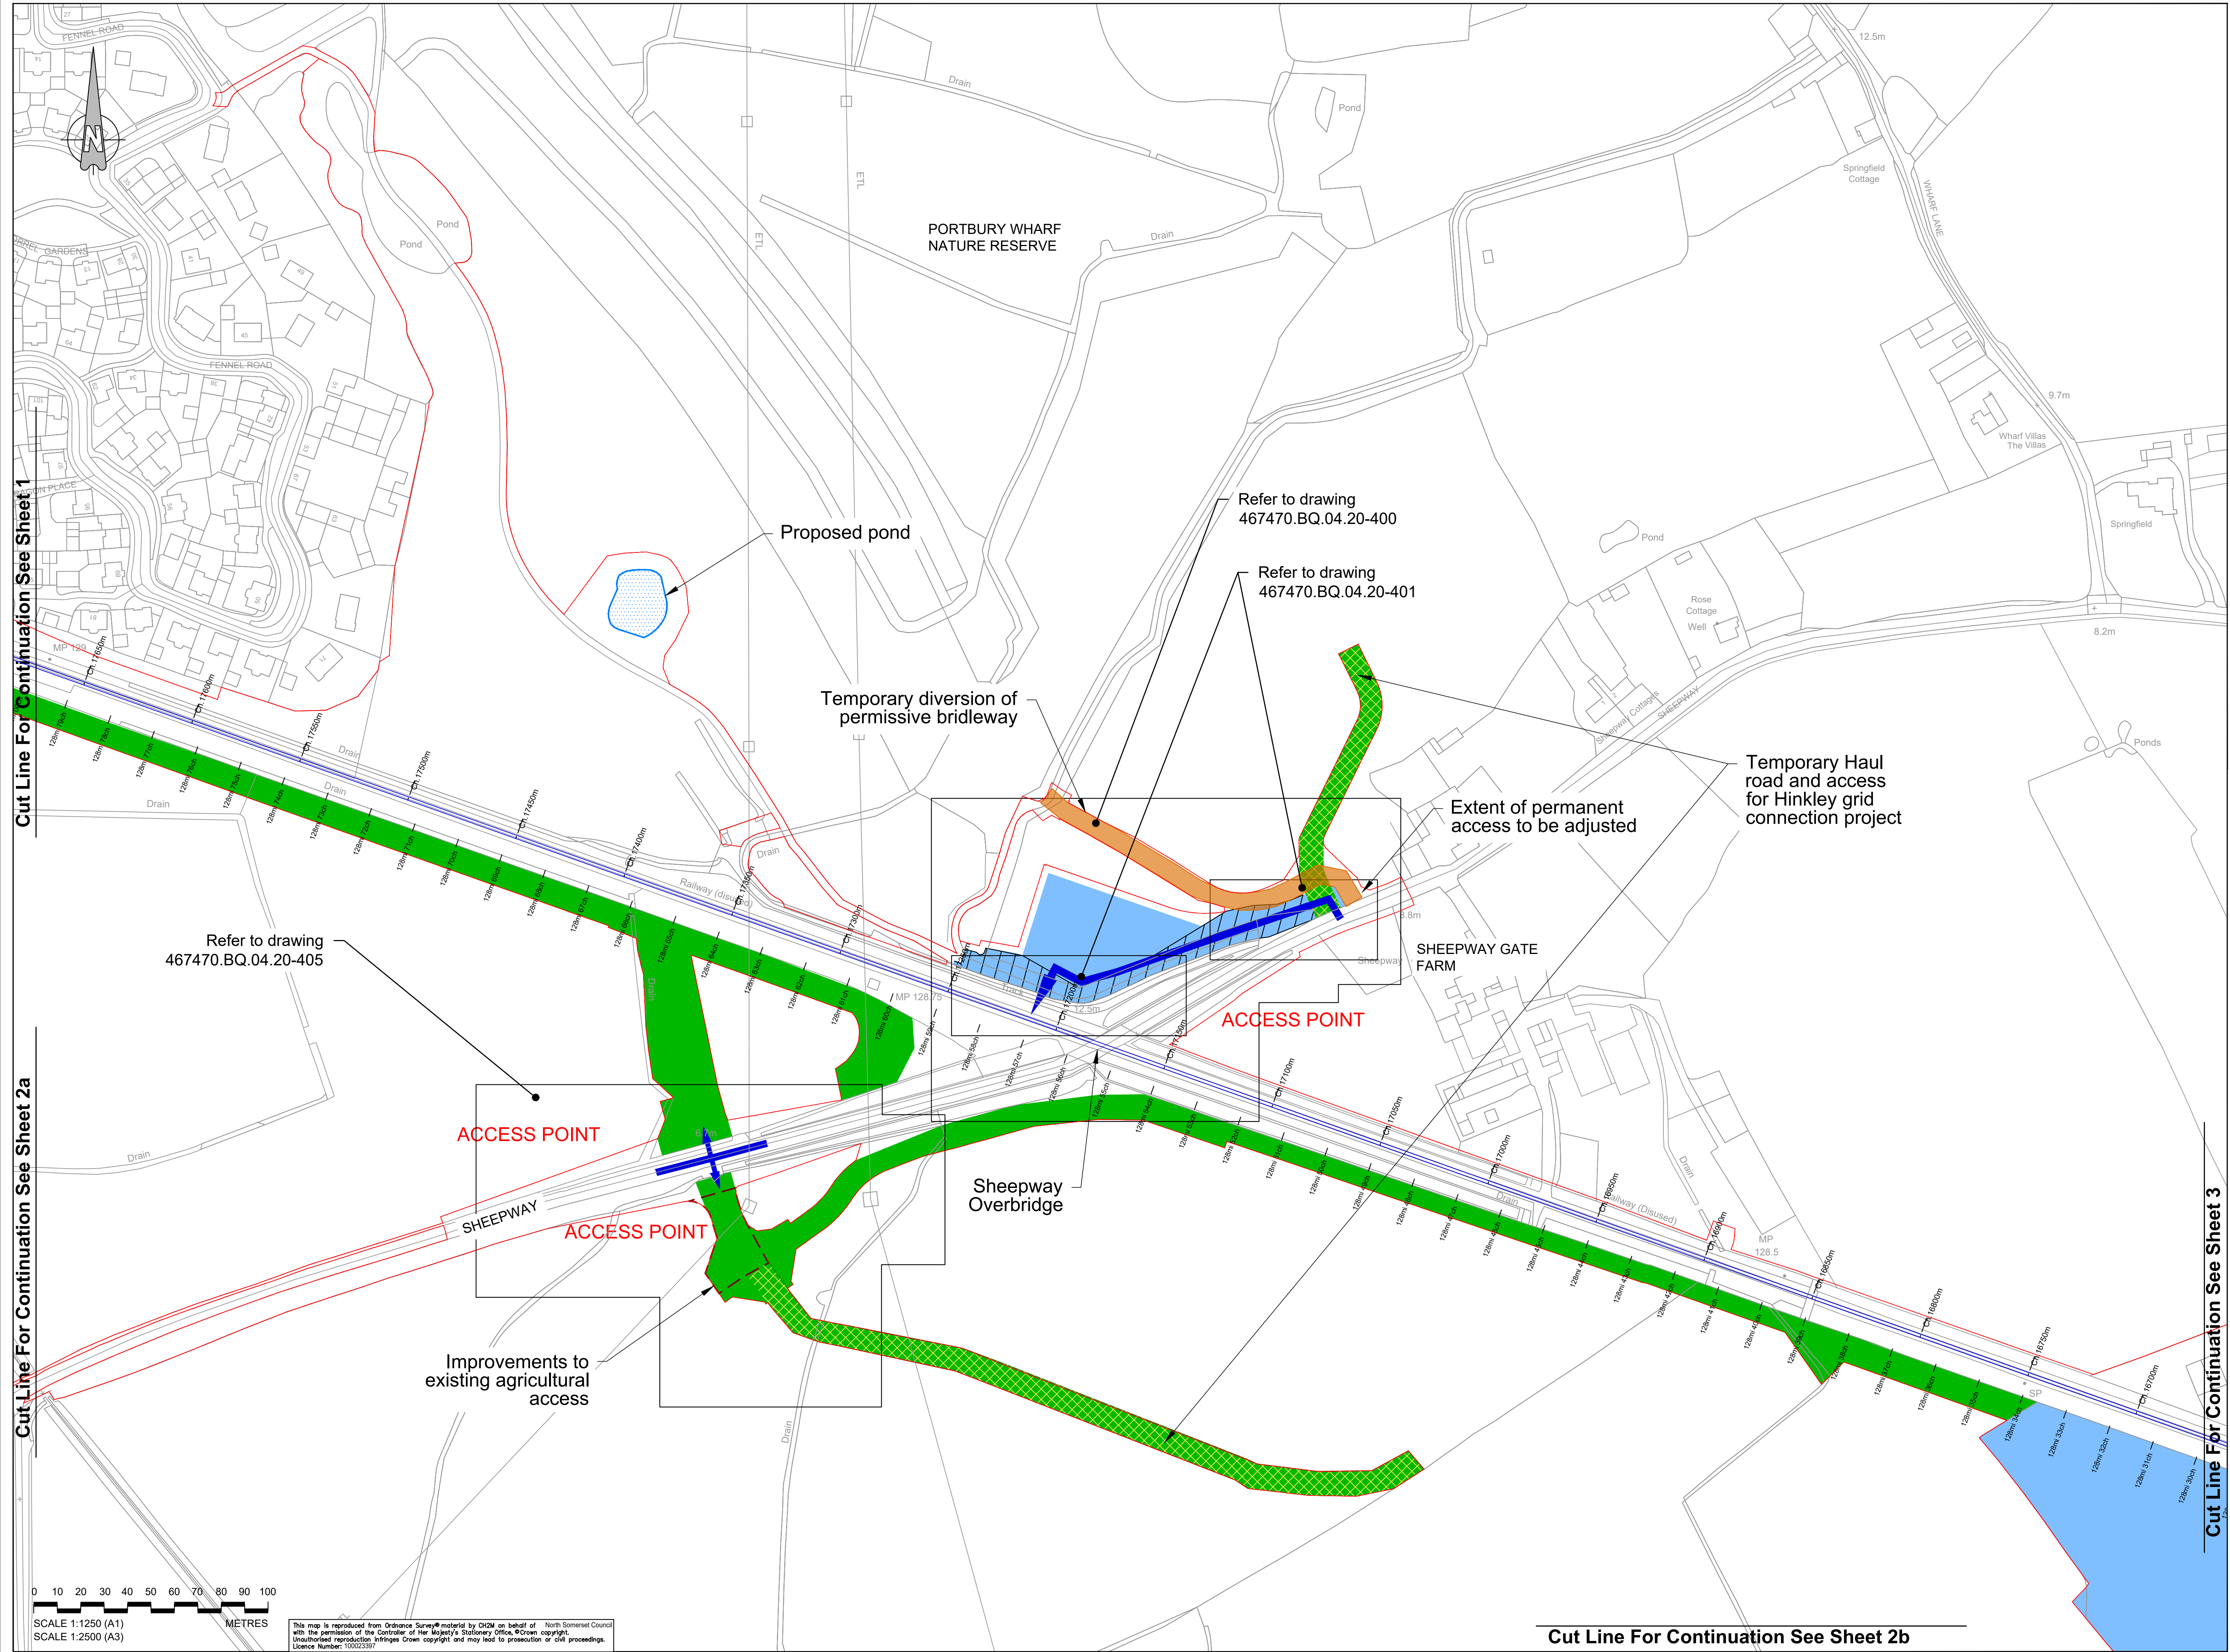

- Key:
- Order Limits
 - Access Point
 - Construction Compound
 - Permanent Access Compound
 - Haul Road
 - Temporary Haul Road for Hinkley Grid connection
 - Temporary diversion of brideway
 - Proposed Pond
 - Improvements to existing agricultural access
 - Nationally Significant Infrastructure Project (NSIP)

I	OHP	ADL	ADL	10/02/2021
Updated Order Limits				
H	FG	ADL	ADL	08/11/2019
Minor Updates				
G	FG	ADL	ADL	11/10/2019
Red Line Updated and Minor Updates				
F	OHP	ADL	ADL	07/08/2019
Works Updated				
E	FG	KS	ADL	31/07/2019
Outlines, Red Line and Works Updated				
D	FG	KS	ADL	30/04/2019
Work and Red Line Updated				
C	FG	KS	ADL	18/04/2019
Works Updated				
B	FG	KS	ADL	20/02/2019
Red Line and Works Updated				
A	FG	KS	ADL	14/01/2019
First Issue				
Rev	By	Chd	Appr	Date
Description				
travelwest+				
CH2M HILL				
1 The Square Temple Quay Bristol				
BS1 6DG				
Tel +44 (0)117 910 2580				
Fax +44 (0)117 910 2581				
www.ch2m.com				
Project				
THE PORTISHEAD BRANCH LINE				
(METROWEST PHASE 1)				
ORDER				
General				
GENERAL ARRANGEMENT				
PLANS				
SHEET 2				
SHEEPWAY				
Drawn by	FG	Chd	Appr	Date
Checked by	KS	Chd	Appr	Date
Approved by	ADL	Chd	Appr	Date
674946.BQ.42.01-572				
Drawing Scale: 1:2500 @ A3				

Cut Line For Continuation See Sheet 1


Cut Line For Continuation See Sheet 2a

Cut Line For Continuation See Sheet 3

Cut Line For Continuation See Sheet 2b

SCALE 1:1250 (A1)
SCALE 1:2500 (A3)
METRES

This map is reproduced from Ordnance Survey material by CH2M on behalf of North Somerset Council with the permission of the Controller of Her Majesty's Stationery Office, Crown copyright. Unauthorised reproduction infringes Crown copyright and may lead to prosecution or civil proceedings. Licence Number: 10002397

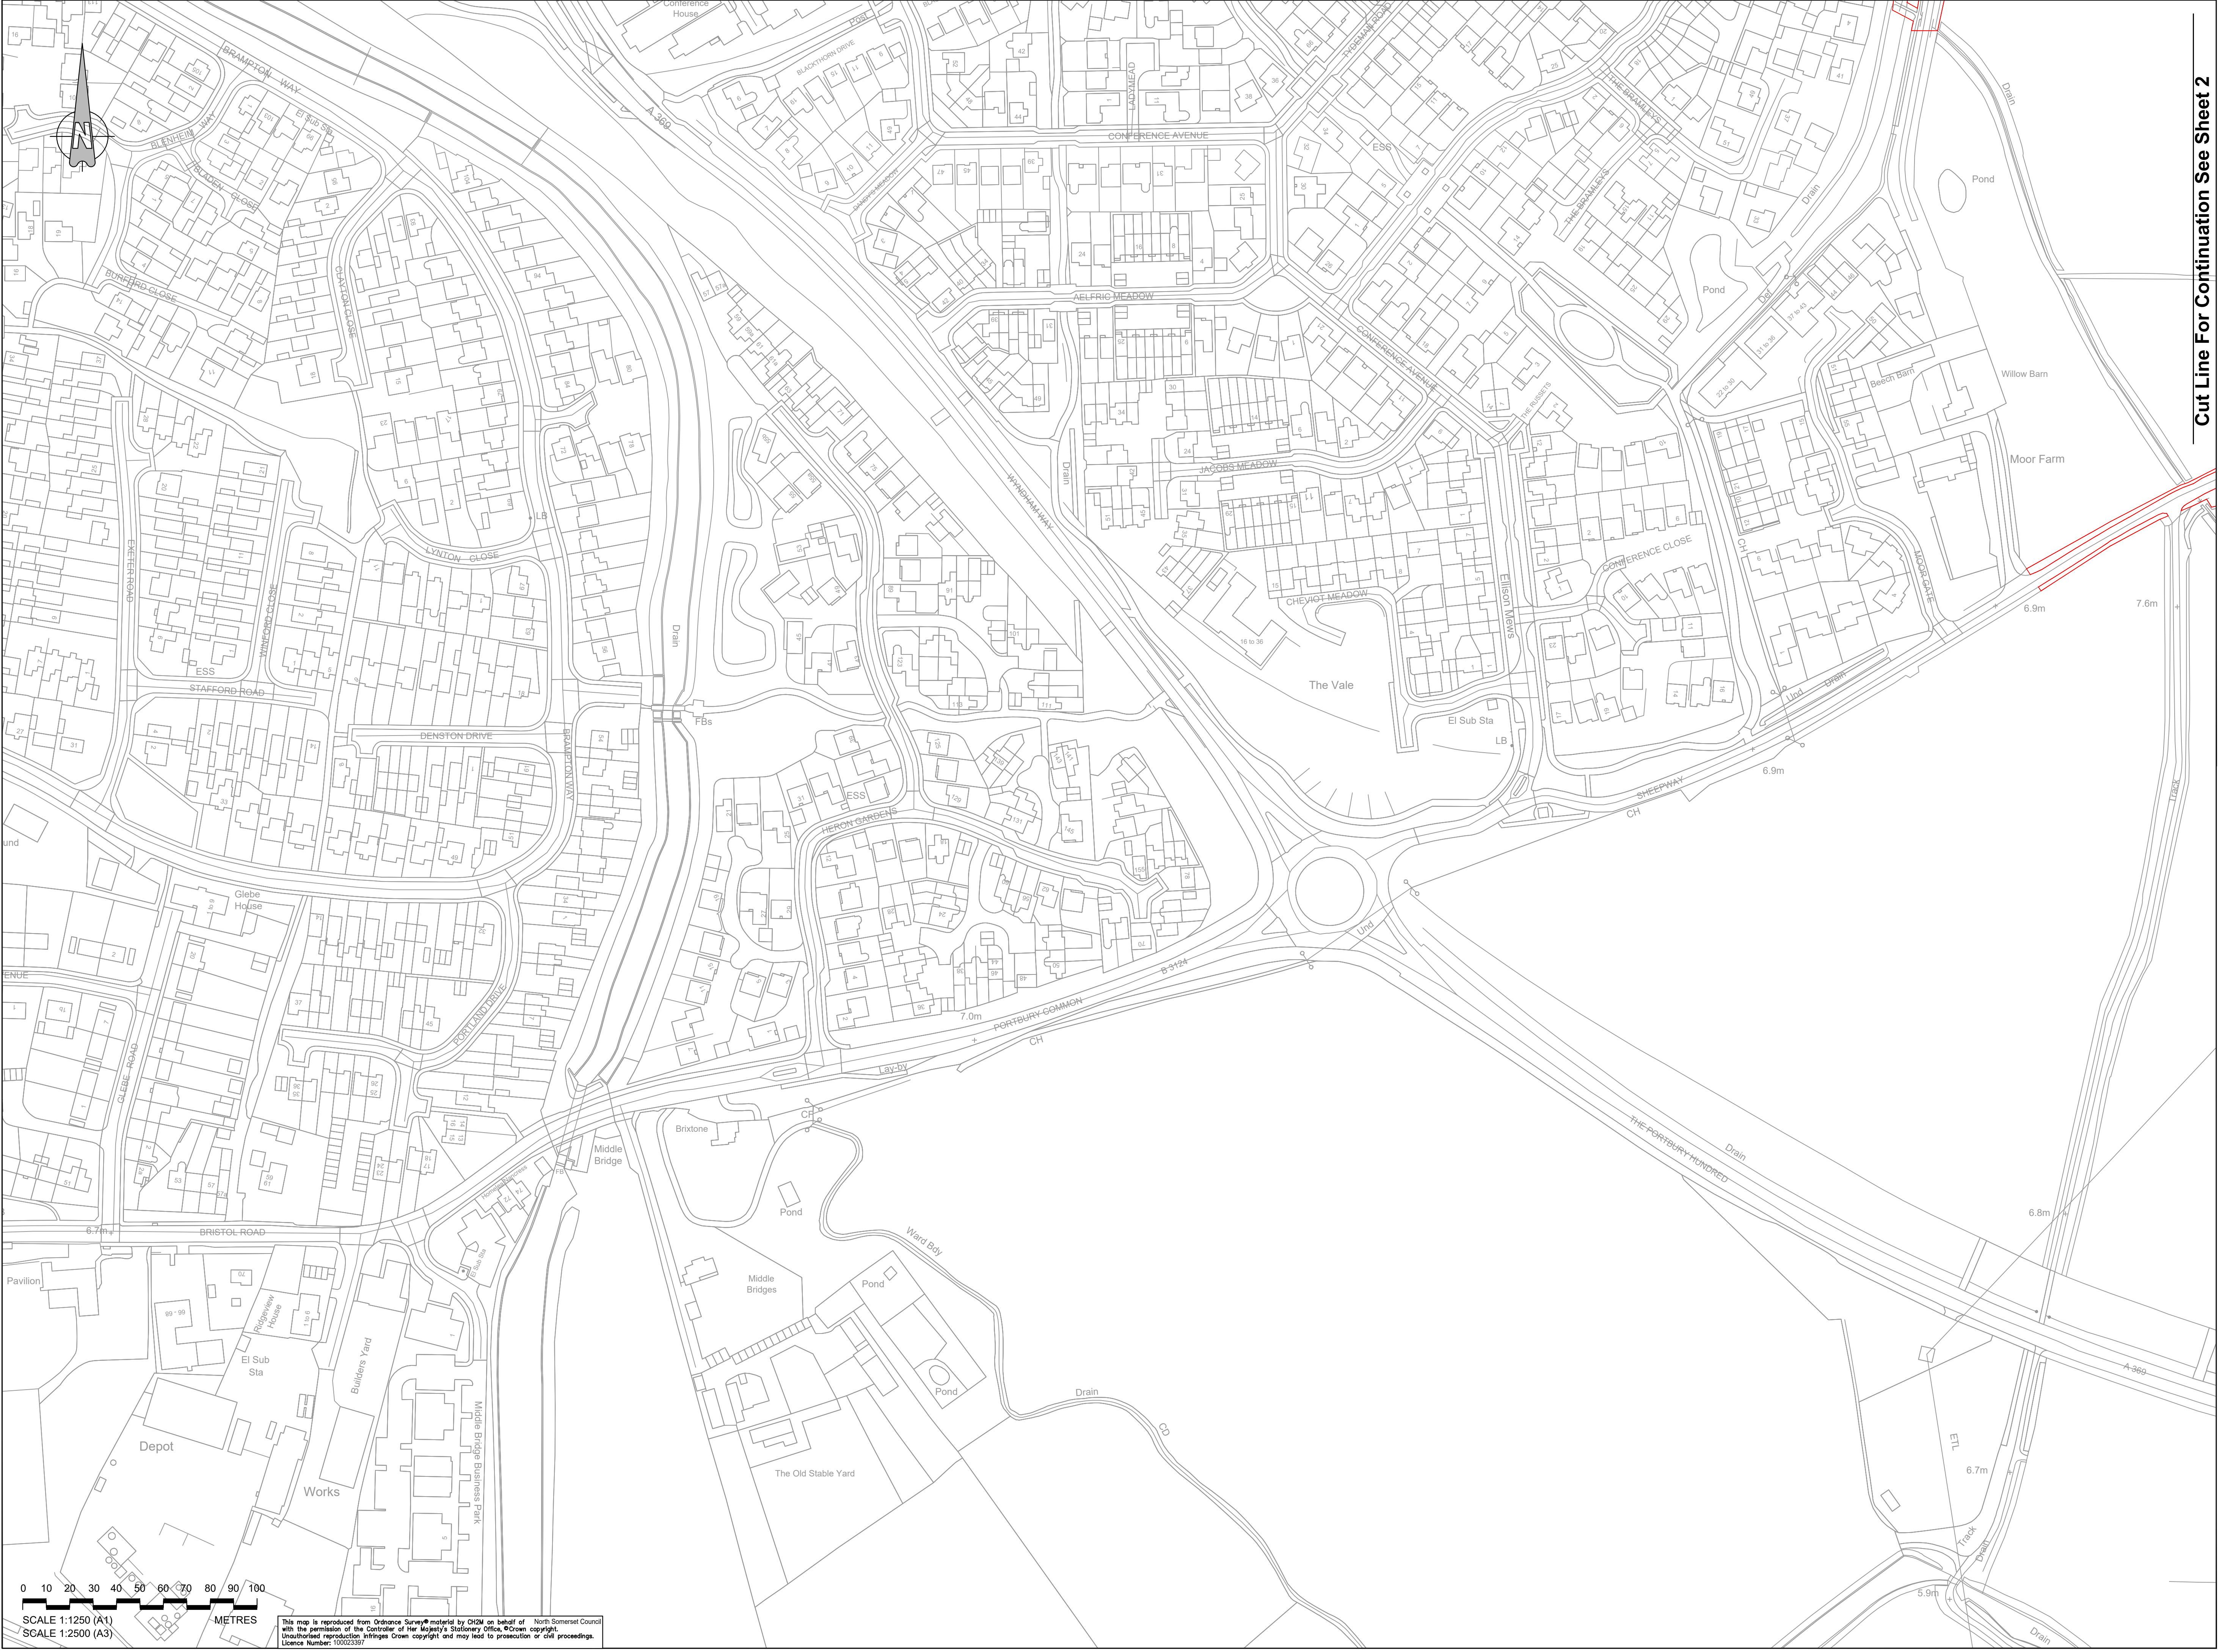

Key:

Order Limits

Cut Line For Continuation See Sheet 2

I	CHP	ADL	ADL	10/02/2021
Updated Order Limits				
H	FG	ADL	ADL	08/11/2019
Minor Updates				
G	FG	ADL	ADL	11/10/2019
Red Line Updated and Minor Updates				
F	CHP	ADL	ADL	07/08/2019
Works Updated				
E	FG	KS	ADL	31/07/2019
Outlines, Red Line and Works Updated				
D	FG	KS	ADL	30/04/2019
Work and Red Line Updated				
C	FG	KS	ADL	18/04/2019
Works Updated				
B	FG	KS	ADL	20/02/2019
Red Line and Works Updated				
A	FG	KS	ADL	14/01/2019
First Issue				
Drawn	By	Checked	Approved	Date
Description				

travelwest

CH2M HILL
1 The Square Temple Quay Bristol
BS1 6DG
Tel +44 (0)117 910 2580
Fax +44 (0)117 910 2581
www.ch2m.com

ch2m

Project
THE PORTISHEAD BRANCH LINE (METROWEST PHASE 1) ORDER

Drawn
GENERAL ARRANGEMENT PLANS SHEET 2A PORTISHEAD 2

Drawn by: FG	Drawn: 14/01/2019
Checked by: KS	Checked: 14/01/2019
Approved by: ADL	Approved: 14/01/2019

674946.BQ.42.01-588 I

Drawing Scale: 1:2500 @ A3

Cut Line For Continuation See Sheet 2


Key:

Order Limits

Construction Compound

Cut Line For Continuation See Sheet 3

Refer to drawing
467470.BQ.04.20-600

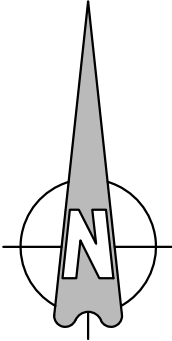

0102030405060708090100

SCALE 1:1250 (A1)
SCALE 1:2500 (A3)

METRES

This map is reproduced from Ordnance Survey® material by CH2M on behalf of North Somerset Council with the permission of the Controller of Her Majesty's Stationary Office, ©Crown copyright. Unauthorised reproduction infringes Crown copyright and may lead to prosecution or civil proceedings. Licence Number: 100022387

I	CHP	ADL	ADL	10/02/2021
Updated Order Limits				
H	FG	ADL	ADL	08/11/2019
Minor Updates				
G	FG	ADL	ADL	11/10/2019
Red Line Updated and Minor Updates				
F	CHP	ADL	ADL	07/08/2019
Works Updated				
E	FG	KS	ADL	31/07/2019
Outlines, Red Line and Works Updated				
D	FG	KS	ADL	30/04/2019
Work and Red Line Updated				
C	FG	KS	ADL	18/04/2019
Works Updated				
B	FG	KS	ADL	20/02/2019
Red Line and Works Updated				
A	FG	KS	ADL	14/01/2019
First Issue				
Date	By	Checked	Approved	Date
Description				

travelwest

CH2M HILL
1 The Square Temple Quay Bristol
BS1 6DG
Tel +44 (0)117 910 2580
Fax +44 (0)117 910 2581
www.ch2m.com

ch2m

Project
THE PORTISHEAD BRANCH LINE
(METROWEST PHASE 1)
ORDER

Drawings
GENERAL ARRANGEMENT
PLANS
SHEET 2B
SHEEPWAY 2

Drawn by: FG

Checked by: KS

Approved by: ADL

Date: 14/01/2019

Date: 14/01/2019

Date: 14/01/2019

674946.BQ.42.01-589

I

Drawing Scale: 1:2500 @ A3



Key:

- Order Limits
- Access Point
- Acoustic Barrier
- Construction Compound
- Nationally Significant Infrastructure Project (NSIP)

Cut Line For Continuation See Sheet 2

Cut Line For Continuation See Sheet 4

Cut Line For Continuation See Sheet 2b

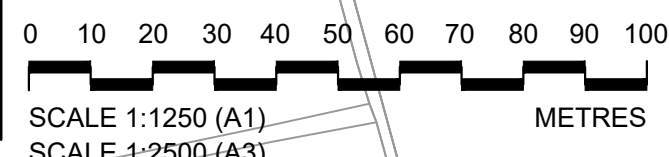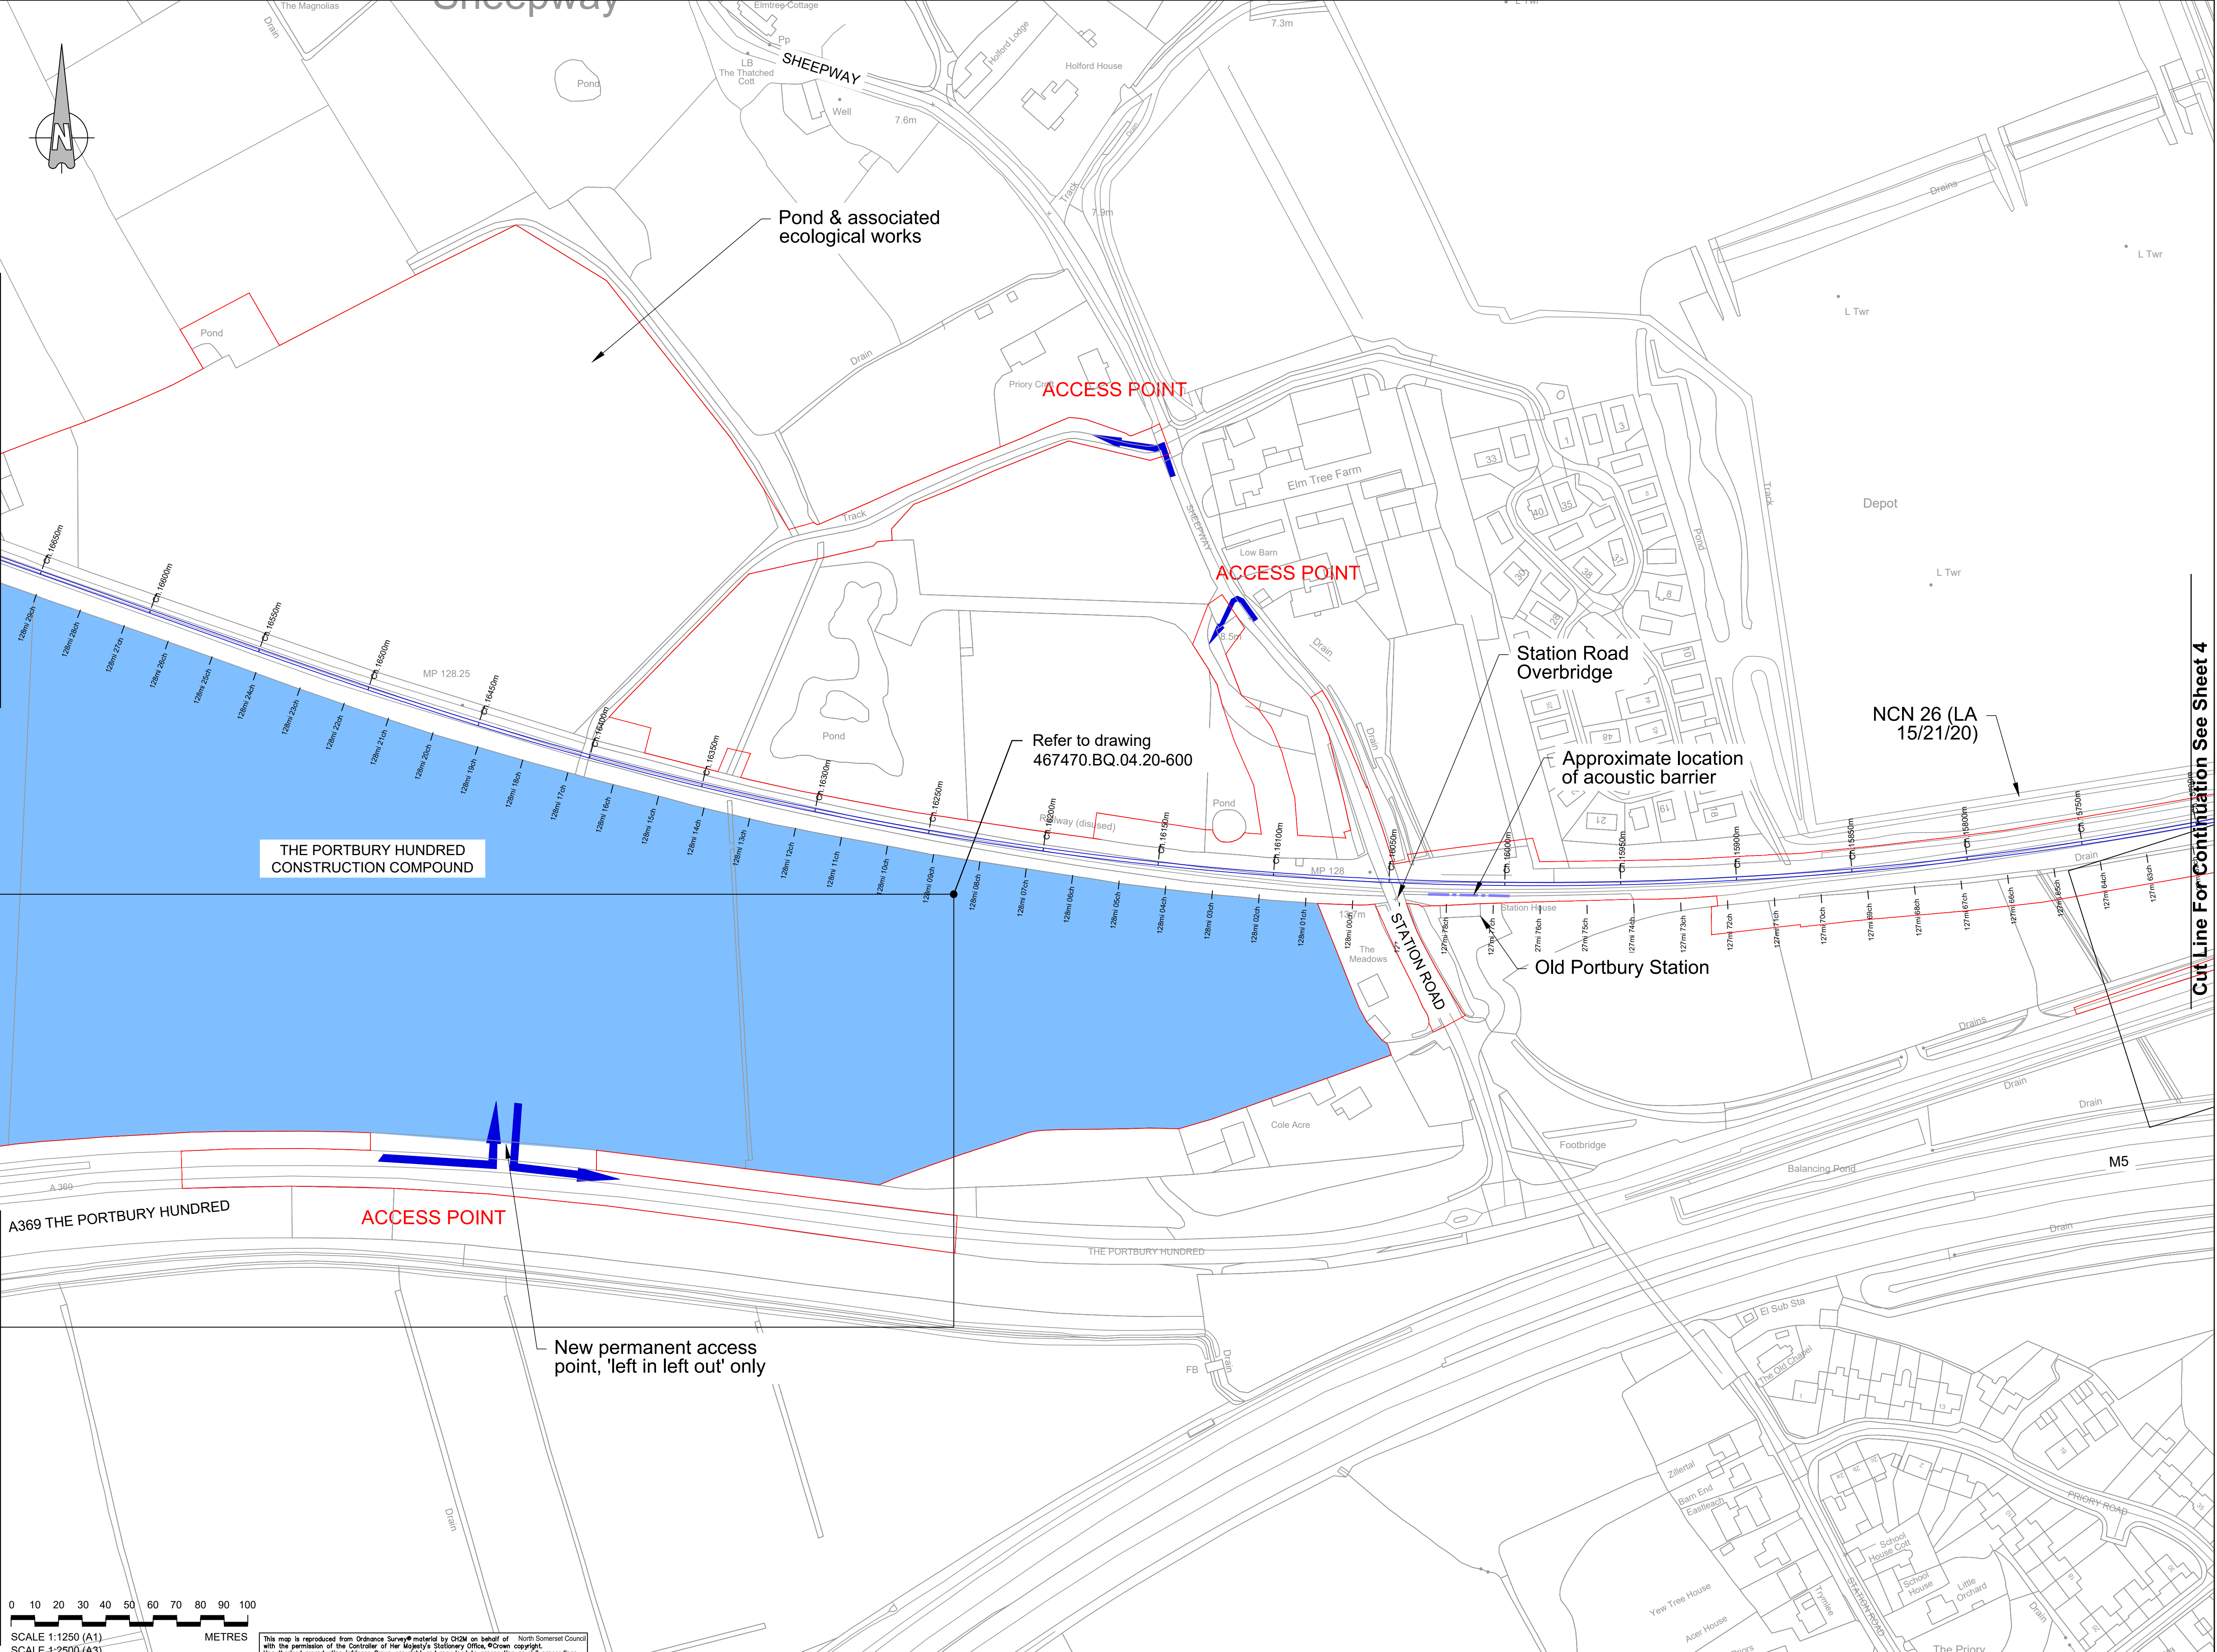

This map is reproduced from Ordnance Survey® material by CH2M on behalf of North Somerset Council with the permission of the Controller of Her Majesty's Stationery Office, ©Crown copyright. Unauthorised reproduction infringes Crown copyright and may lead to prosecution or civil proceedings. Licence Number: 10005397

	CHP	ADL	ADL	10/02/2021
Updated Order Limits				
H	FG	ADL	ADL	08/11/2019
Minor Updates				
G	FG	ADL	ADL	11/10/2019
Red Line Updated and Minor Updates				
F	CHP	ADL	ADL	07/08/2019
Works Updated				
E	FG	KS	ADL	31/07/2019
Outlines, Red Line and Works Updated				
D	FG	KS	ADL	30/04/2019
Work and Red Line Updated				
C	FG	KS	ADL	18/04/2019
Works Updated				
B	FG	KS	ADL	20/02/2019
Red Line and Works Updated				
A	FG	KS	ADL	14/01/2019
First Issue				
Drawn	By	Checked	Approved	Date
Description				

travelwest

CH2M HILL
1 The Square Temple Quay Bristol
BS1 6DG
Tel +44 (0)117 910 2580
Fax +44 (0)117 910 2581
www.ch2m.com

ch2m

Project
THE PORTISHEAD BRANCH LINE (METROWEST PHASE 1) ORDER

Drawn
GENERAL ARRANGEMENT PLANS SHEET 3


Old Portbury Station

Drawn	FG	14/01/2019
Checked by	KS	14/01/2019
Approved by	ADL	14/01/2019

674946.BQ.42.01-573

1

Drawing Scale: 1:2500 @ A3

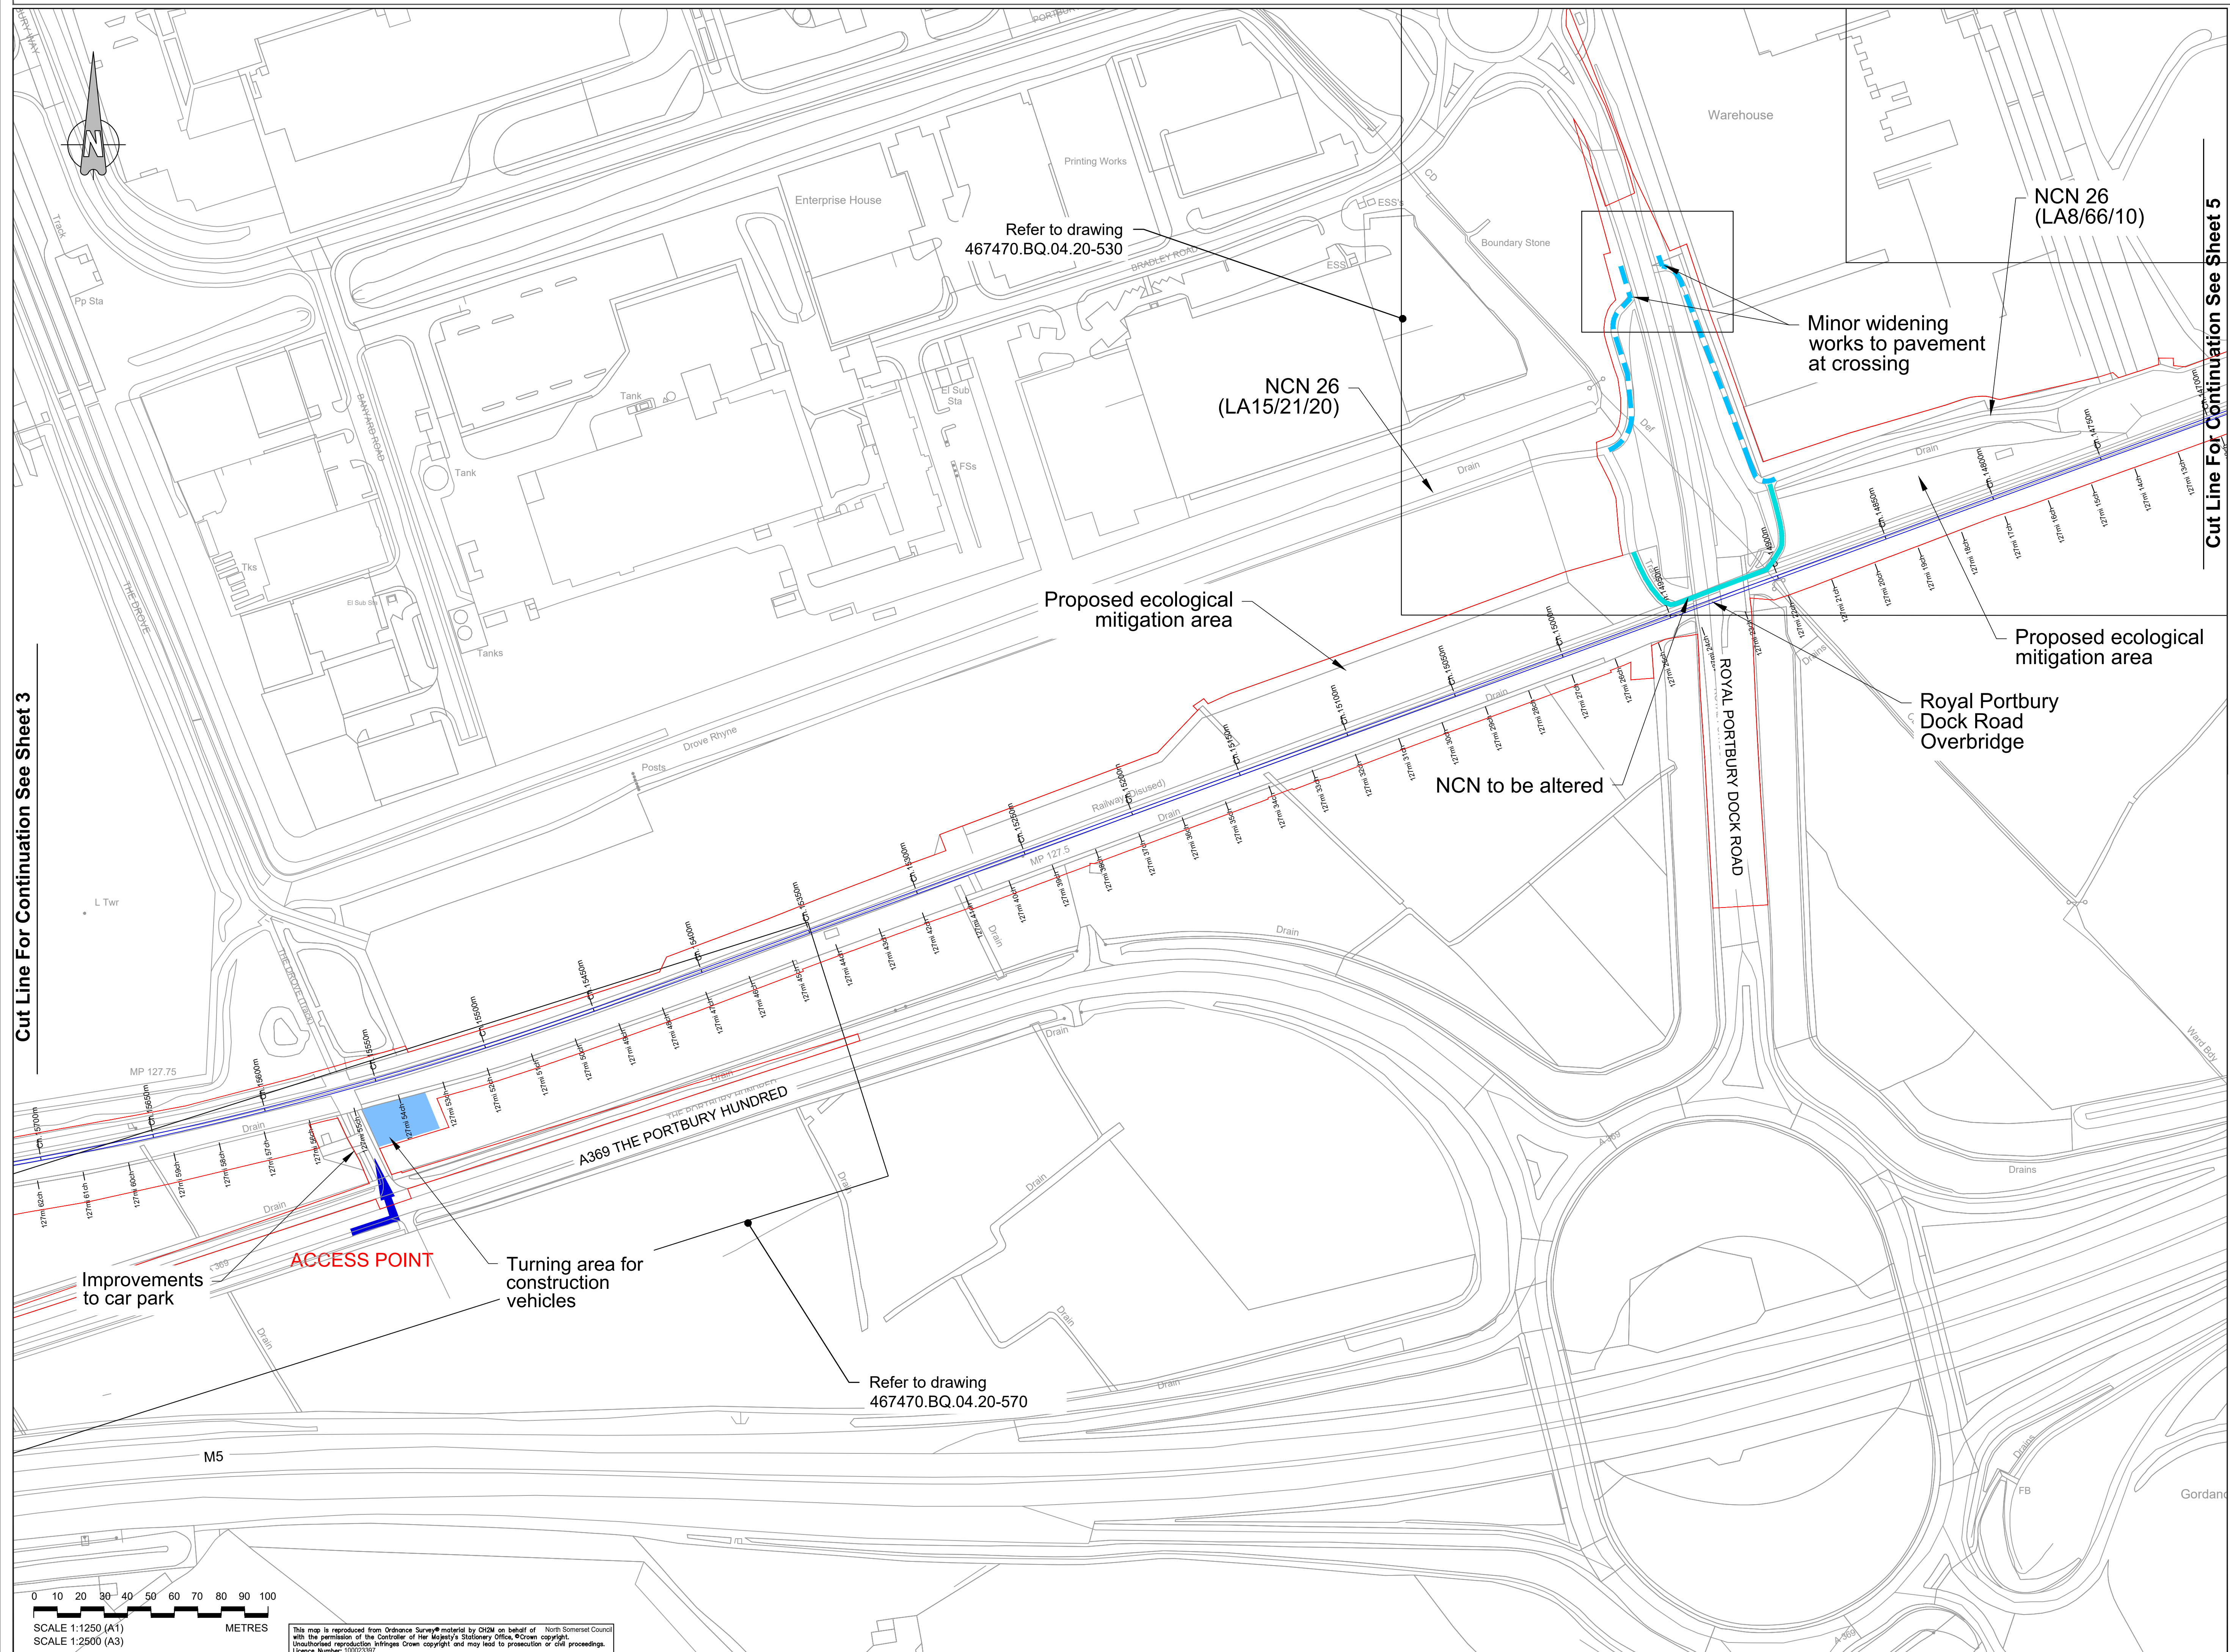

Key:

- Order Limits
- Access Point
- Construction Compound
- Existing bridleway to remain
- Proposed realigned permissive cycle route
- Nationally Significant Infrastructure Project (NSIP)

Cut Line For Continuation See Sheet 5

	CHP	ADL	ADL	10/02/2021
Updated Order Limits				
H	FG	ADL	ADL	08/11/2019
Minor Updates				
G	FG	ADL	ADL	11/10/2019
Real Line Updated and Minor Updates				
F	CHP	ADL	ADL	07/08/2019
Works Updated				
E	FG	KS	ADL	31/07/2019
Outlines, Real Line and Works Updated				
D	FG	KS	ADL	30/04/2019
Work and Real Line Updated				
C	FG	KS	ADL	18/04/2019
Works Updated				
B	FG	KS	ADL	20/02/2019
Real Line and Works Updated				
A	FG	KS	ADL	14/01/2019
First Issue				
Drawn	By	Checked	Approved	Date
Description				

travelwest

CH2M HILL
 1 The Square Temple Quay Bristol
 BS1 6DG
 Tel +44 (0)117 910 2580
 Fax +44 (0)117 910 2581
 www.ch2m.com

ch2m

Project: THE PORTISHEAD BRANCH LINE (METROWEST PHASE 1) ORDER


Drawn: GENERAL ARRANGEMENT PLANS SHEET 4 JUNCTION 19

Drawn By	FG	Check	KS	Date	14/01/2019
Checked By	KS	ADL	ADL	14/01/2019	
Approved By	ADL	ADL	ADL	14/01/2019	

674946.BQ.42.01-574 1

Drawing Scale: 1:2500 @ A3

This map is reproduced from Ordnance Survey material by CH2M on behalf of North Somerset Council with the permission of the Controller of Her Majesty's Stationary Office, Crown copyright. Unauthorised reproduction infringes Crown copyright and may lead to prosecution or civil proceedings. Licence Number: 10002397

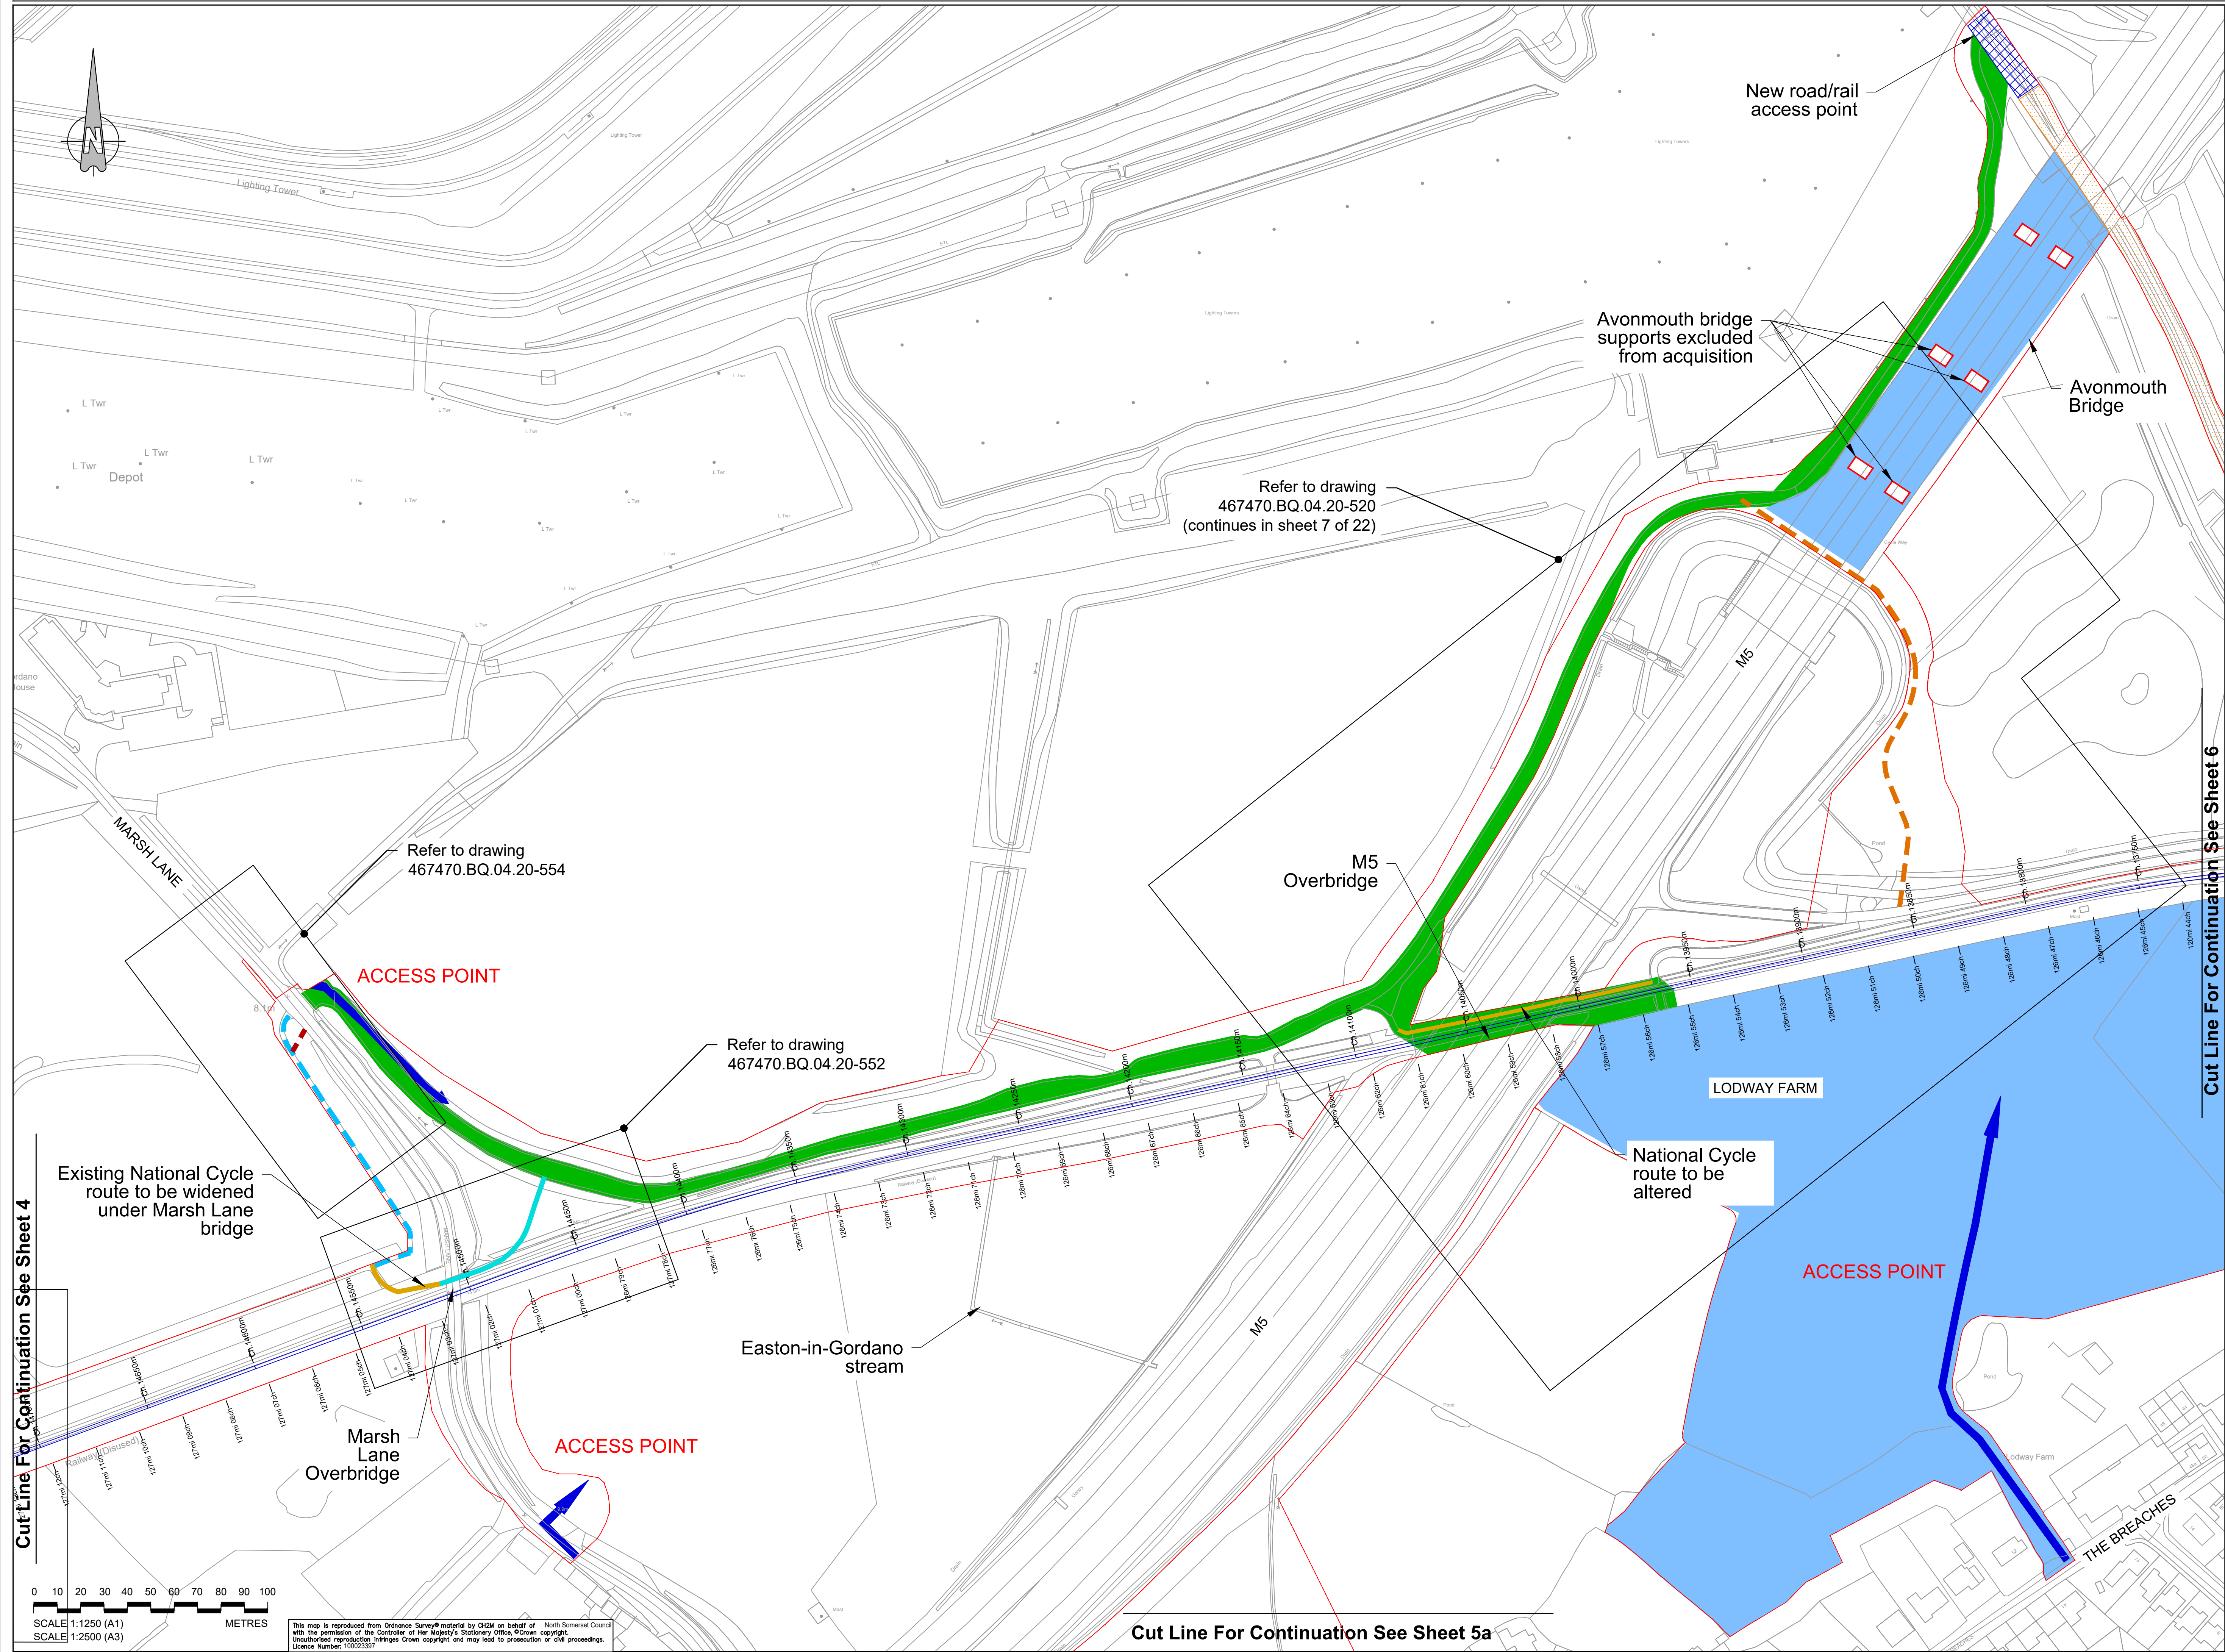

Key:

- Order Limits
- Access Point
- Construction Compound
- Haul Road
- New road/rail access point
- Installation of railway signaling equipment
- Existing bridleway to remain
- Proposed realigned permissive cycle route
- NCN to be widened
- Temporary path
- Proposed extension of bridleway
- Nationally Significant Infrastructure Project (NSIP)

	OHP	ADL	ADL	10/02/2021
Updated Order Limits				
H(1)	OHP	ADL	ADL	28/10/2020
Lodway Compound amended to match ecological mitigation				
H	FG	ADL	ADL	08/11/2019
Minor Updates				
G	FG	ADL	ADL	11/10/2019
Red Line Updated and Minor Updates				
F	OHP	ADL	ADL	07/08/2019
Works Updated				
E	FG	KS	ADL	31/07/2019
Cutlines, Red Line and Works Updated				
D	FG	KS	ADL	30/04/2019
Work and Red Line Updated				
C	FG	KS	ADL	18/04/2019
Works Updated				
B	FG	KS	ADL	20/02/2019
Red Line and Works Updated				
A	FG	KS	ADL	14/01/2019
First Issue				
Drawn By	By	Checked	Approved	Date

travelwest

CH2M HILL
1 The Square Temple Quay Bristol
BS1 6DG
Tel +44 (0)117 910 2580
Fax +44 (0)117 910 2581
www.ch2m.com

ch2m

Project
THE PORTISHEAD BRANCH LINE (METROWEST PHASE 1) ORDER

Drawn
GENERAL ARRANGEMENT PLANS SHEET 5 M5 OVERBRIDGE

Drawn By: FG Date: 14/01/2019
Checked By: KS Date: 14/01/2019
Approved By: ADL Date: 14/01/2019

674946.BQ.42.01-575 1
Drawing Scale: 1:2500 @ A3

Cut Line For Continuation See Sheet 5

Temporary
ecological mitigation
area

Easton-in-Gordano

Key:
Order Limits

I	CHP	ADL	ADL	10/02/2021
Updated Order Limits				
H(1)	CHP	ADL	ADL	27/10/2020
Note labelling ecological mitigation				
H	FG	ADL	ADL	08/11/2019
Minor Updates				
G	FG	ADL	ADL	11/10/2019
Red Line Updated and Minor Updates				
F	CHP	ADL	ADL	07/08/2019
Works Updated				
E	FG	KS	ADL	31/07/2019
Cutlines, Red Line and Works Updated				
D	FG	KS	ADL	30/04/2019
Work and Red Line Updated				
C	FG	KS	ADL	18/04/2019
Works Updated				
B	FG	KS	ADL	20/02/2019
Red Line and Works Updated				
A	FG	KS	ADL	14/01/2019
First Issue				
Rev	By	Chkd	Appr'd	Date
Description				

CH2M HILL
1 The Square Temple Quay Bristol
BS1 6DG
Tel +44 (0)117 910 2580
Fax +44 (0)117 910 2581
www.ch2m.com

Project
**THE PORTISHEAD BRANCH LINE
(METROWEST PHASE 1)
ORDER**

Drawn
**GENERAL ARRANGEMENT
PLANS
SHEET 5A
EASTON-IN-GORDANO**


Drawn by: JTG	Rev: 14/01/2019
Checked by: KS	Rev: 14/01/2019
Approved by: ADL	Rev: 14/01/2019

674946.BQ.42.01-590 I

Drawing Scale: 1:2500 @ A3

This map is reproduced from Ordnance Survey material by CH2M on behalf of North Somerset Council with the permission of the Controller of Her Majesty's Stationery Office, Crown copyright. Unauthorised reproduction infringes Crown copyright and may lead to prosecution or civil proceedings. Licence Number: 10002387

0 10 20 30 40 50 60 70 80 90 100
SCALE 1:1250 (A1)
SCALE 1:2500 (A3)
METRES

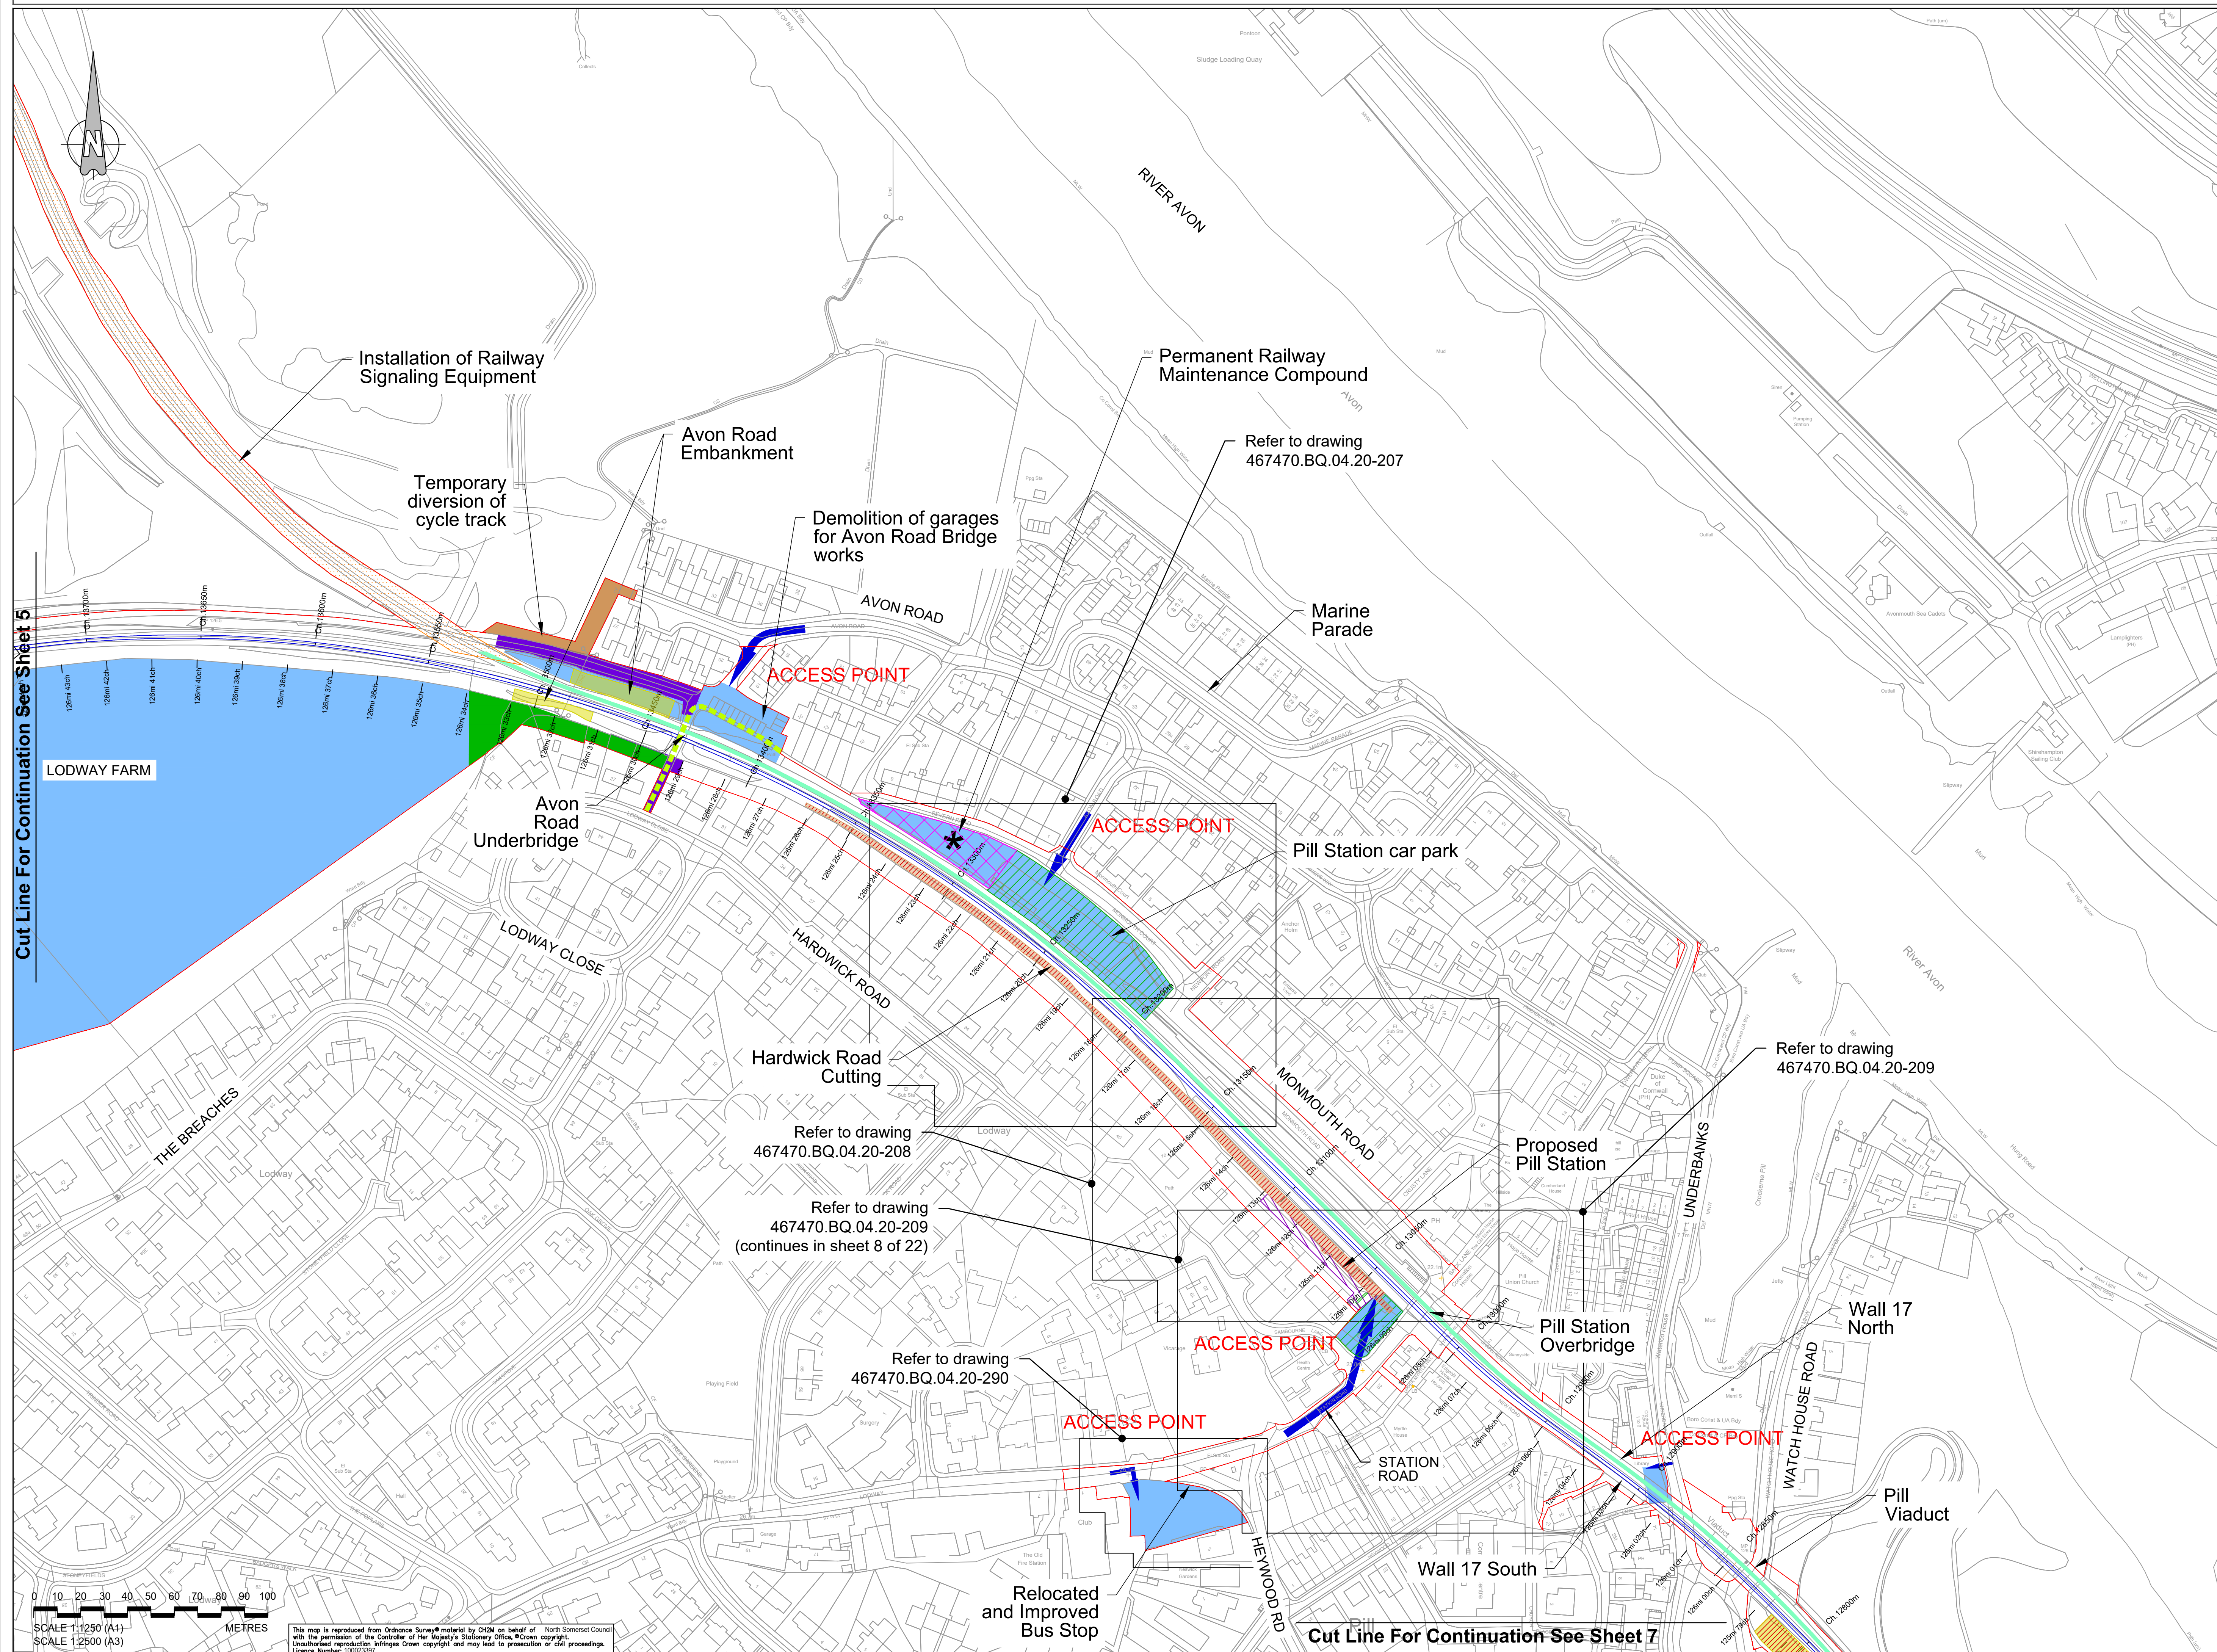

Key:

- Order Limits
- Access Point
- Construction Compound
- Haul Road
- Installation of railway signaling equipment
- Temporary construction access
- Proposed temporary diversion of cycle track
- Proposed works to embankment
- Proposed works to cutting
- Proposed area of soil nailing
- Proposed permanent railway maintenance compound
- Area of proposed car park
- Proposed location of the principal supply point building
- Area of Proposed Station
- Temporary suspension of footpath
- Existing railway realigned
- Nationally Significant Infrastructure Project (NSIP)

I	CHP	ADL	ADL	10/02/2021
Updated Order Limits				
H	FG	ADL	ADL	08/11/2019
Minor Updates				
G	FG	ADL	ADL	11/10/2019
Red Line Updated and Minor Updates				
F	CHP	ADL	ADL	07/08/2019
Works Updated				
E	FG	KS	ADL	31/07/2019
Outlines, Red Line and Works Updated				
D	FG	KS	ADL	30/04/2019
Work and Red Line Updated				
C	FG	KS	ADL	18/04/2019
Works Updated				
B	FG	KS	ADL	20/02/2019
Red Line and Works Updated				
A	FG	KS	ADL	14/01/2019
First Issue				
Rev	By	Chkd	Apprvd	Date
Description				

travelwest

CH2M HILL
1 The Square Temple Quay Bristol
BS1 6DG
Tel +44 (0)117 910 2580
Fax +44 (0)117 910 2581
www.ch2m.com

ch2m


Project
THE PORTISHEAD BRANCH LINE (METROWEST PHASE 1)
ORDER

Drawn
GENERAL ARRANGEMENT
PLANS
SHEET 6
PILL

Drawn by: FG	Chk: 14/01/2019
Checked by: KS	Chk: 14/01/2019
Approved by: ADL	Chk: 14/01/2019

674946.BQ.42.01-576 I

Drawing Scale: 1:2500 @ A3

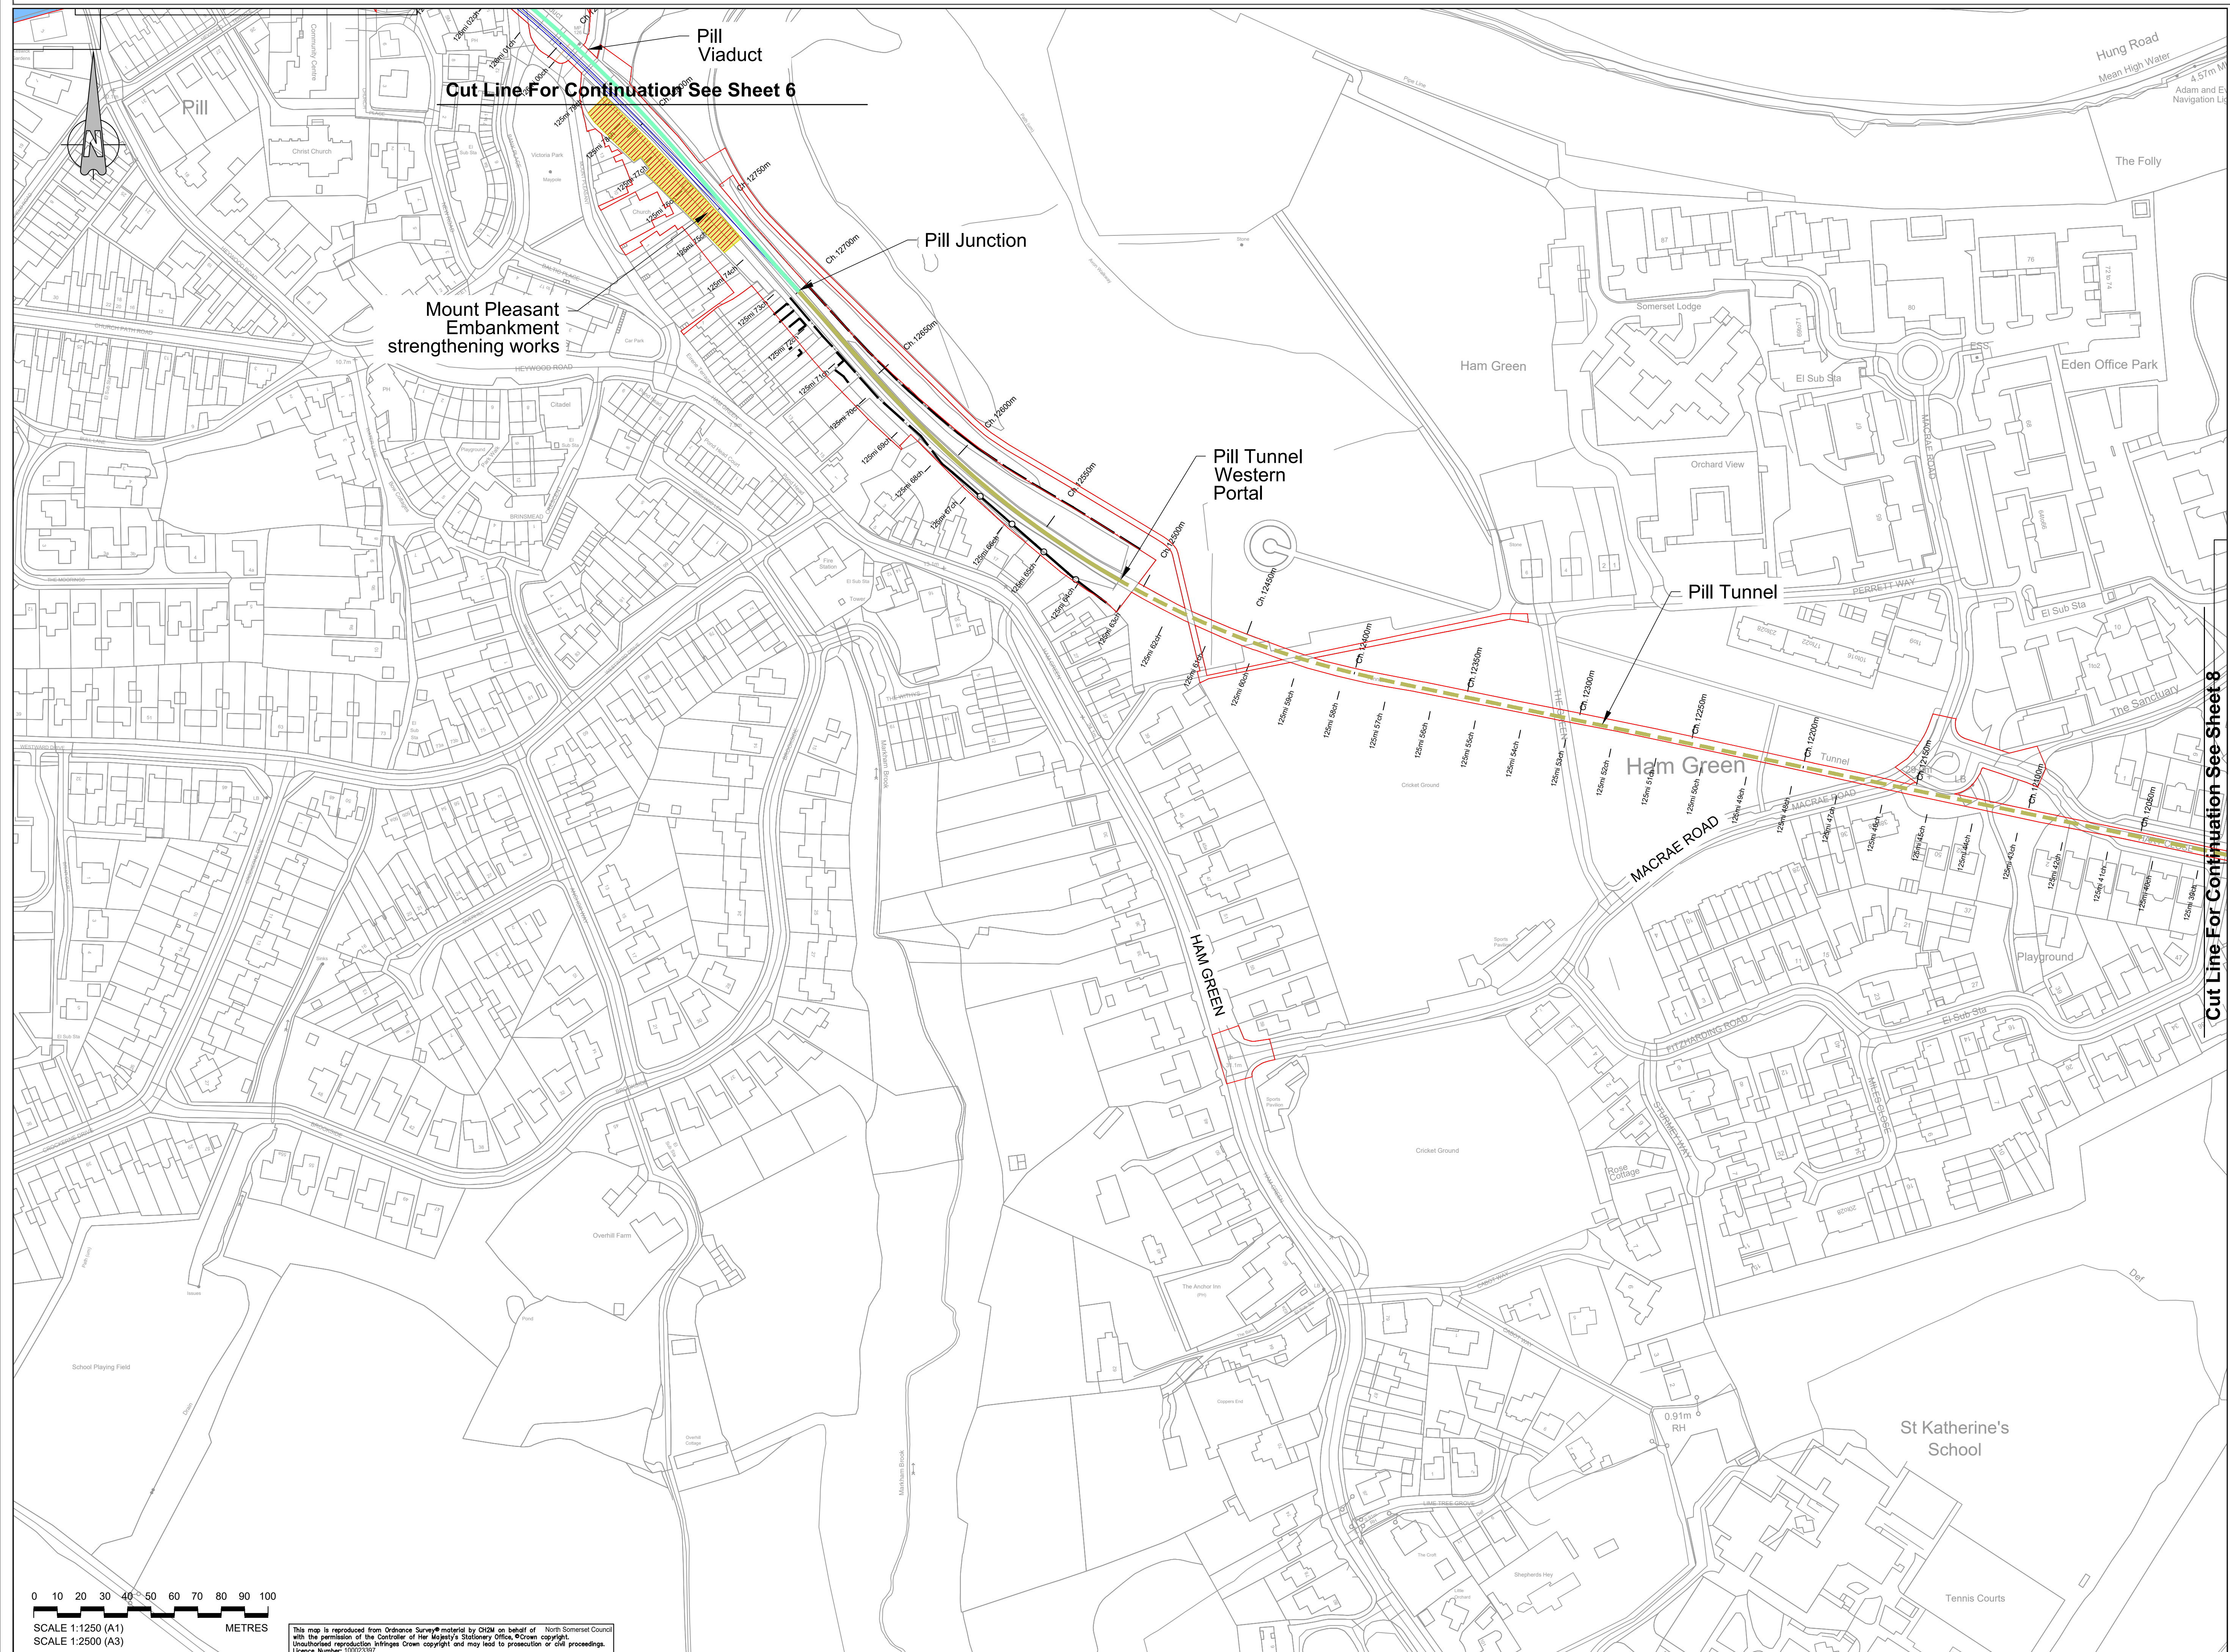

Key:

- Order Limits
- Proposed works to cutting
- Proposed area of soil nailing
- Proposed works to embankment
- Existing railway realigned
- Nationally Significant Infrastructure Project (NSIP)
- Existing railway
- Existing railway in tunnel
- Existing fence Grade I
- Existing fence Grade II

I	CHP	ADL	ADL	10/02/2021
Updated Order Limits				
H	FG	ADL	ADL	08/11/2019
Minor Updates				
G	FG	ADL	ADL	11/10/2019
Red Line Updated and Minor Updates				
F	CHP	ADL	ADL	07/08/2019
Works Updated				
E	FG	KS	ADL	31/07/2019
Outlines, Red Line and Works Updated				
D	FG	KS	ADL	30/04/2019
Work and Red Line Updated				
C	FG	KS	ADL	18/04/2019
Works Updated				
B	FG	KS	ADL	20/02/2019
Red Line and Works Updated				
A	FG	KS	ADL	14/01/2019
First Issue				
Drawn	By	Checked	Approved	Date
Description				

travelwest

CH2M HILL
1 The Square Temple Quay Bristol
BS1 6DG
Tel +44 (0)117 910 2580
Fax +44 (0)117 910 2581
www.ch2m.com

ch2m


Project
THE PORTISHEAD BRANCH LINE (METROWEST PHASE 1) ORDER

Drawn
GENERAL ARRANGEMENT PLANS SHEET 7 HAM GREEN

Drawn by	FG	Drawn	14/01/2019
Checked by	KS	Checked	14/01/2019
Approved by	ADL	Approved	14/01/2019

674946.BQ.42.01-577 I

Drawing Scale: 1:2500 @ A3

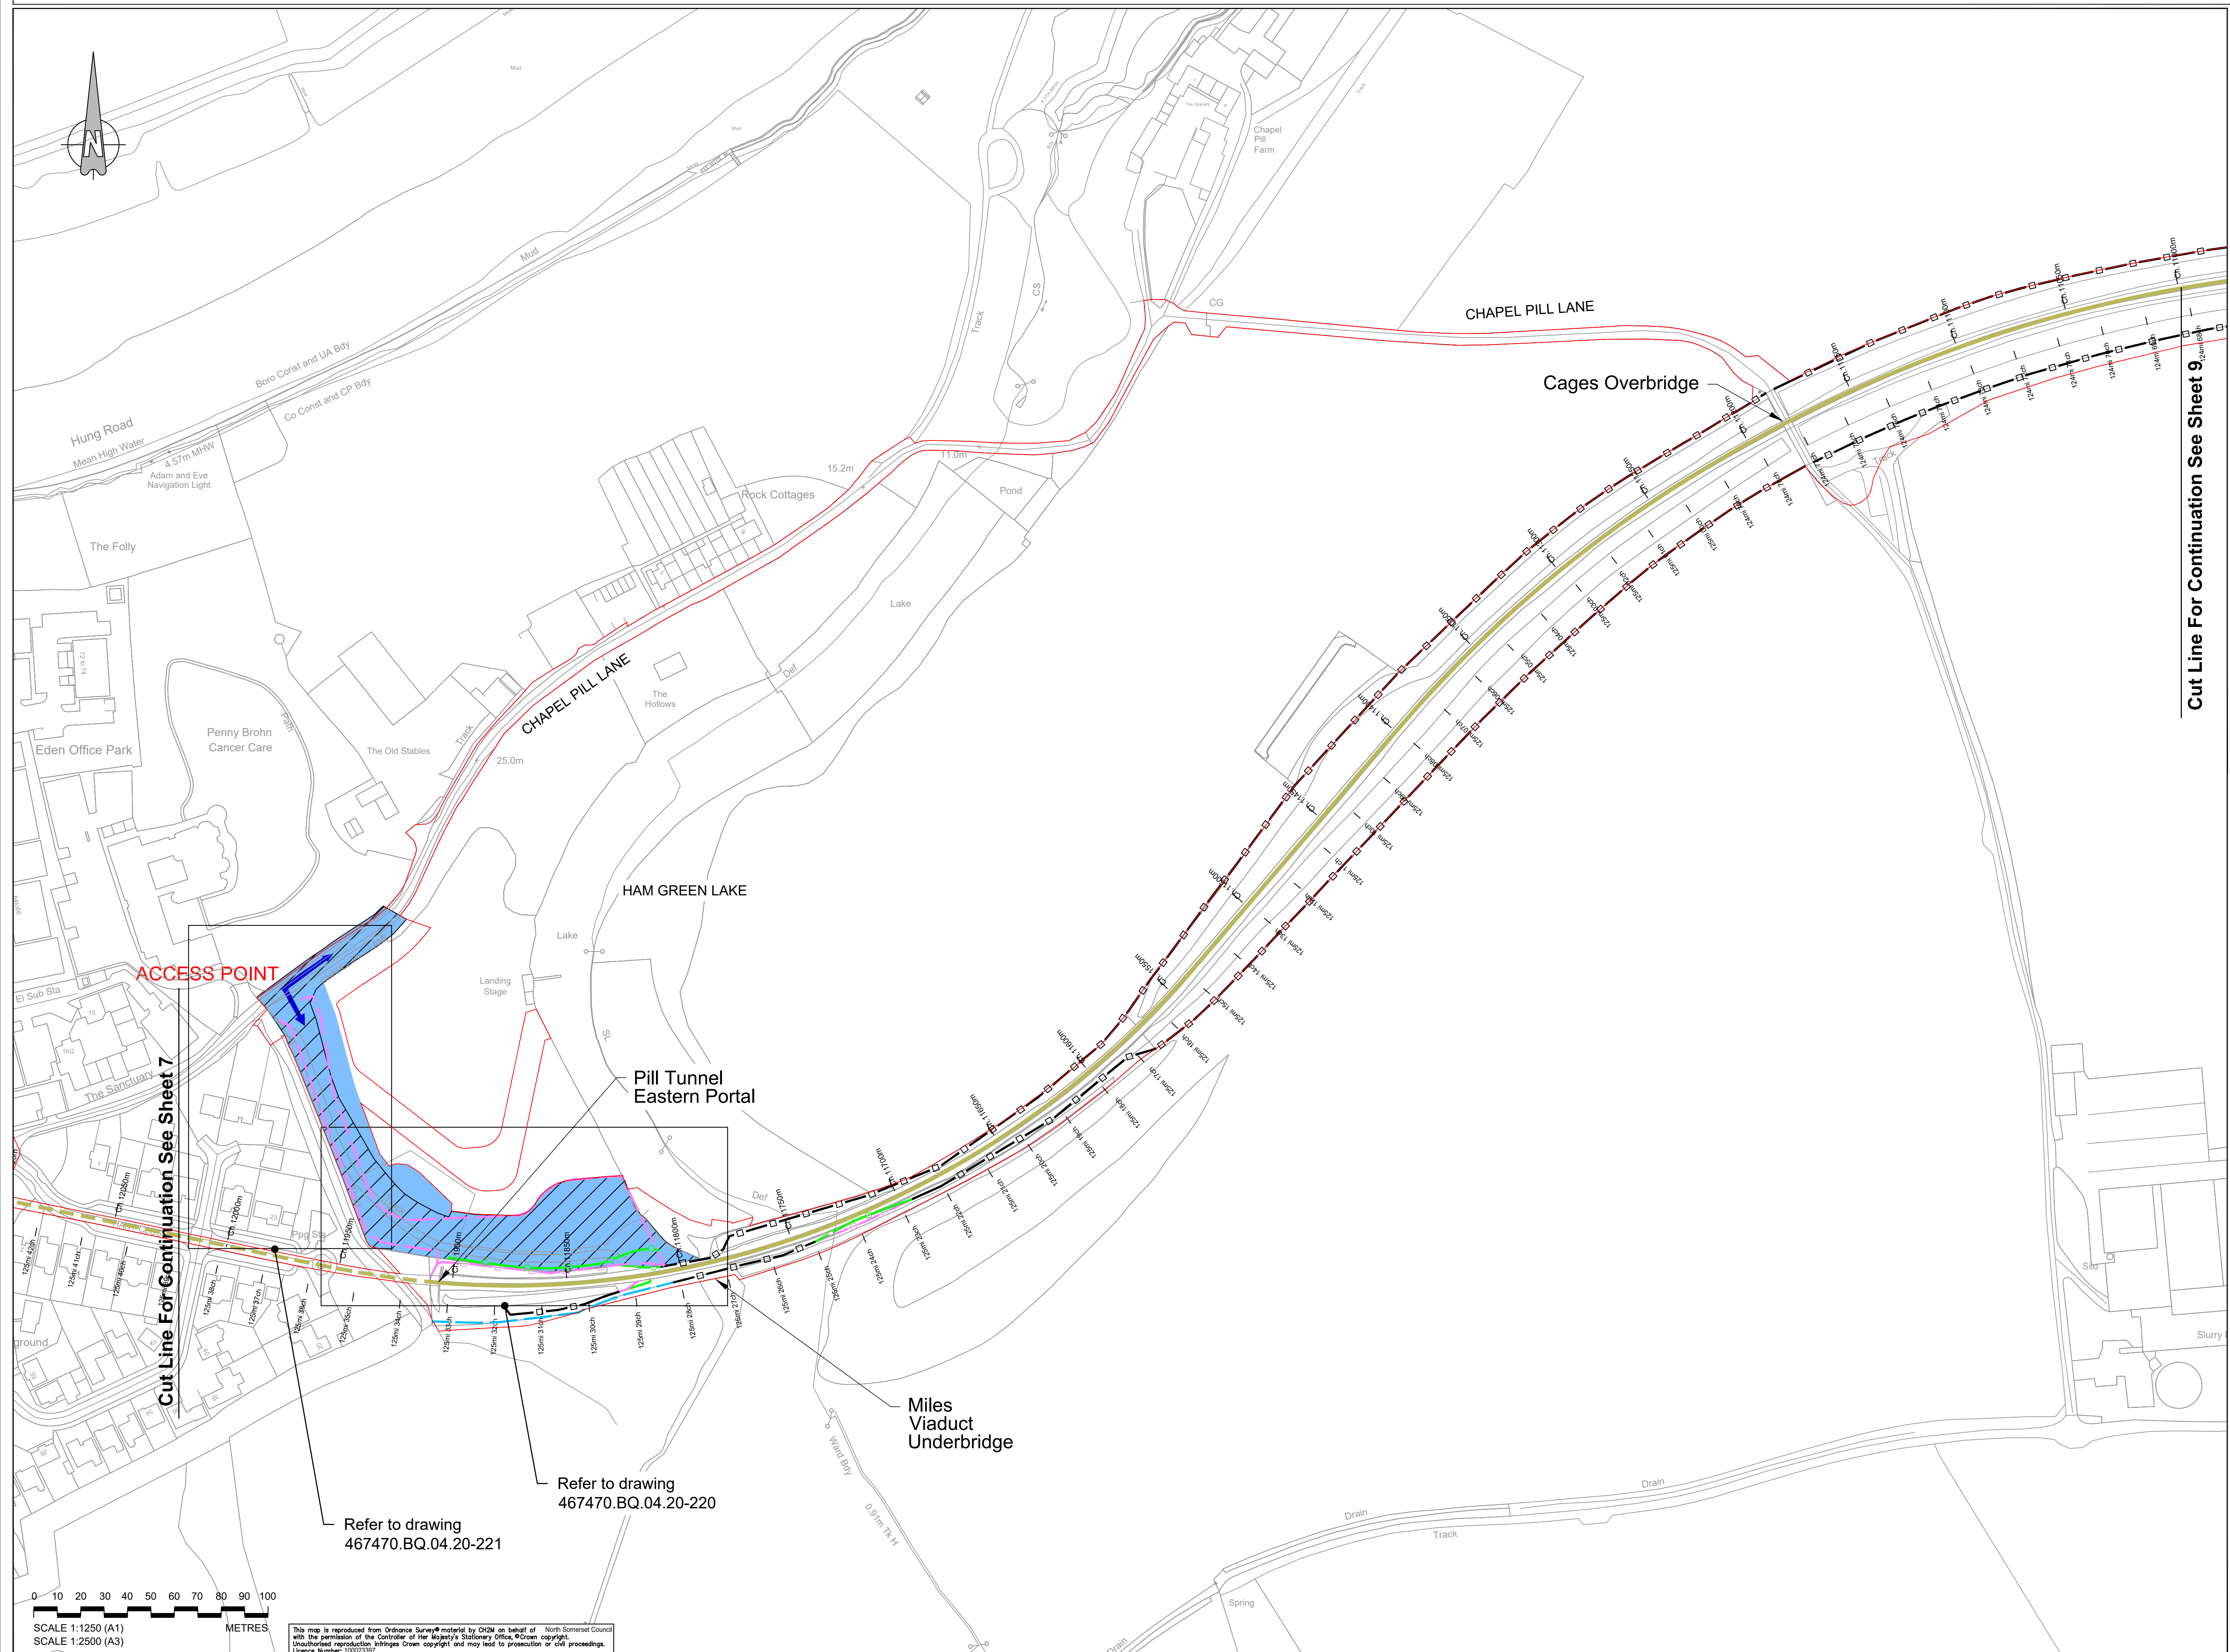

Key:

- Order Limits
- Access Point
- Permanent access and compound
- Construction Compound
- Existing railway
- Existing railway in tunnel
- Existing fence removed
- Existing fence Grade III
- Proposed fence Grade I
- Proposed fence Grade III
- Existing fence modified/replaced with Grade I fence

Cut Line For Continuation See Sheet 9

I	CHP	ADL	ADL	10/02/2021
Updated Order Limits				
H	FG	ADL	ADL	08/11/2019
Minor Updates				
G	FG	ADL	ADL	11/10/2019
Red Line Updated and Minor Updates				
F	CHP	ADL	ADL	07/08/2019
Works Updated				
E	FG	KS	ADL	31/07/2019
Outlines, Red Line and Works Updated				
D	FG	KS	ADL	30/04/2019
Work and Red Line Updated				
C	FG	KS	ADL	18/04/2019
Works Updated				
B	FG	KS	ADL	20/02/2019
Red Line and Works Updated				
A	FG	KS	ADL	14/01/2019
First Issue				
Draw	By	Check	Approved	Date

travelwest

CH2M HILL
1 The Square Temple Quay Bristol
BS1 6DG
Tel +44 (0)117 910 2580
Fax +44 (0)117 910 2581
www.ch2m.com

ch2m

Project
THE PORTISHEAD BRANCH LINE (METROWEST PHASE 1) ORDER

Drawings
**GENERAL ARRANGEMENT PLANS
SHEET 8
CHAPEL PILL**

Drawn by: FG	Draw: 14/01/2019
Checked by: KS	Draw: 14/01/2019
Approved by: ADL	Draw: 14/01/2019

674946.BQ.42.01-578 I

Drawing Scale: 1:2500 @ A3

Cut Line For Continuation See Sheet 8

0 10 20 30 40 50 60 70 80 90 100
SCALE 1:1250 (A1)
SCALE 1:2500 (A3)
METRES

This map is reproduced from Ordnance Survey® material by CH2M on behalf of
with the permission of the Controller of Her Majesty's Stationery Office, © Crown copyright.
Unauthorized reproduction infringes Crown copyright and may lead to prosecution or civil proceedings.
Licence Number: 10002397

North Somerset Council
This map is reproduced from Ordnance Survey® material by CH2M on behalf of
with the permission of the Controller of Her Majesty's Stationery Office, © Crown copyright.
Unauthorized reproduction infringes Crown copyright and may lead to prosecution or civil proceedings.
Licence Number: 10002397

Rock Face ID14 -
Vegetation clearance
required

LEIGH WOODS

Cut Line For Continuation See Sheet 10

Key:

- Order Limits
- Proposed works
to rock face
- Micro compound
- Existing railway
- Existing fence
Grade III
- Proposed fence
Grade II


I	OHP	ADL	ADL	10/02/2021
Updated Order Limits				
H	FG	ADL	ADL	08/11/2019
Minor Updates				
G	FG	ADL	ADL	11/10/2019
Ref Line Updated and Minor Updates				
F	OHP	ADL	ADL	07/08/2019
Works Updated				
E	FG	KS	ADL	31/07/2019
Outlines, Ref Line and Works Updated				
D	FG	KS	ADL	30/04/2019
Work and Ref Line Updated				
C	FG	KS	ADL	18/04/2019
Works Updated				
B	FG	KS	ADL	20/02/2019
Ref Line and Works Updated				
A	FG	KS	ADL	14/01/2019
First Issue				
Drawn	By	Checked	Approved	Date

travelwest

CH2M HILL
1 The Square Temple Quay Bristol
BS1 6DG
Tel +44 (0)117 910 2580
Fax +44 (0)117 910 2581
www.ch2m.com

ch2m

Project
THE PORTISHEAD BRANCH LINE
(METROWEST PHASE 1)
ORDER
Drawn
GENERAL ARRANGEMENT
PLANS
SHEET 9
LEIGH WOODS 1
Drawn by: FG Date: 14/01/2019
Checked by: KS Date: 14/01/2019
Approved by: ADL Date: 14/01/2019
674946.BQ.42.01-579
Drawing Scale: 1:2500 @ A3

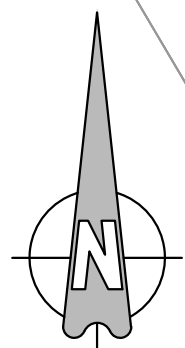

Cut Line For Continuation See Sheet 9

Rock Face ID14 -
No works required

Miles Dock
Underbridge

Rock Face ID13 -
No works required

Rock Face ID12 -
No works required

Sandstone
tunnel

Wall 15

Wall 15

Quarry
Underbridge 6

Wall 14

Cut Line For Continuation See Sheet 11a

Cut Line For Continuation See Sheet 11

0 10 20 30 40 50 60 70 80 90 100
SCALE 1:1250 (A1)
SCALE 1:2500 (A3)
METRES

This map is reproduced from Ordnance Survey® material by CH2M on behalf of
with the permission of the Controller of Her Majesty's Stationary Office, ©Crown copyright.
Unauthorised reproduction infringes Crown copyright and may lead to prosecution or civil proceedings.
Licence Number: 10002397

- Key:
- Order Limits
 - Proposed works to rock face
 - Micro compound
 - Retaining wall
 - Existing railway
 - Existing railway in tunnel
 - Existing fence removed
 - Proposed fence Grade II
 - Existing fence modified/ replaced with Grade II fence
 - Round-leaved whitebeam
 - Common whitebeam
 - Rowan
 - Bristol whitebeam
 - Leigh Woods whitebeam

I	CHP	ADL	ADL	10/02/2021
Updated Order Limits				
H	FG	ADL	ADL	08/11/2019
Minor Updates				
G	FG	ADL	ADL	11/10/2019
Ref Line Updated and Minor Updates				
F	CHP	ADL	ADL	07/08/2019
Works Updated				
E	FG	KS	ADL	31/07/2019
Cutlines, Ref Line and Works Updated				
D	FG	KS	ADL	30/04/2019
Work and Ref Line Updated				
C	FG	KS	ADL	18/04/2019
Works Updated				
B	FG	KS	ADL	20/02/2019
Ref Line and Works Updated				
A	FG	KS	ADL	14/01/2019
First Issue				
Drawn	By	Checked	Approved	Date
Description				

travelwest+
CH2M HILL
1 The Square Temple Quay Bristol
BS1 6DG
Tel +44 (0)117 910 2580
Fax +44 (0)117 910 2581
www.ch2m.com


ch2m.
THE PORTISHEAD BRANCH LINE
(METROWEST PHASE 1)
ORDER
GENERAL ARRANGEMENT
PLANS
SHEET 10
SANDSTONE TUNNEL


Drawn by	FG	Rev	14/01/2019
Checked by	KS	Rev	14/01/2019
Approved by	ADL	Rev	14/01/2019

674946.BQ.42.01-580 I
Drawing Scale: 1:2500 @ A3

- Key:
- Order Limits
 - Access Point
 - Micro compound
 - Proposed works to rock face
 - 3rd Party rock face area
 - Retaining wall
 - Catch fence
 - Existing railway
 - Existing fence Grade I
 - Proposed fence Grade II
 - Existing fence modified/ replaced with Grade II fence
 - Round-leaved whitebeam
 - Common whitebeam
 - Rowan
 - Bristol whitebeam
 - Wilmott's whitebeam

I	CHP	ADL	ADL	10/02/2021
Updated Order Limits				
H	FG	ADL	ADL	08/11/2019
Minor Updates				
G	FG	ADL	ADL	11/10/2019
Red Line Updated and Minor Updates				
F	CHP	ADL	ADL	07/08/2019
Works Updated				
E	FG	KS	ADL	31/07/2019
Cutlines, Red Line and Works Updated				
D	FG	KS	ADL	30/04/2019
Work and Red Line Updated				
C	FG	KS	ADL	16/04/2019
Works Updated				
B	FG	KS	ADL	20/02/2019
Red Line and Works Updated				
A	FG	KS	ADL	14/01/2019
First Issue				
Rev	By	Chkd	Apprvd	Date
Description				
travelwest+				
CH2M HILL				
1 The Square Temple Quay Bristol				
BS1 6DG				
Tel +44 (0)117 910 2580				
Fax +44 (0)117 910 2581				
www.ch2m.com				
ch2m				
Project				
THE PORTISHEAD BRANCH LINE				
(METROWEST PHASE 1)				
ORDER				
Drawn				
GENERAL ARRANGEMENT				
PLANS				
SHEET 11				
LEIGH WOODS 2				
Drawn by: FG				
Checked by: KS				
Approved by: ADL				
674946.BQ.42.01-581				
Drawing Scale: 1:2500 @ A3				

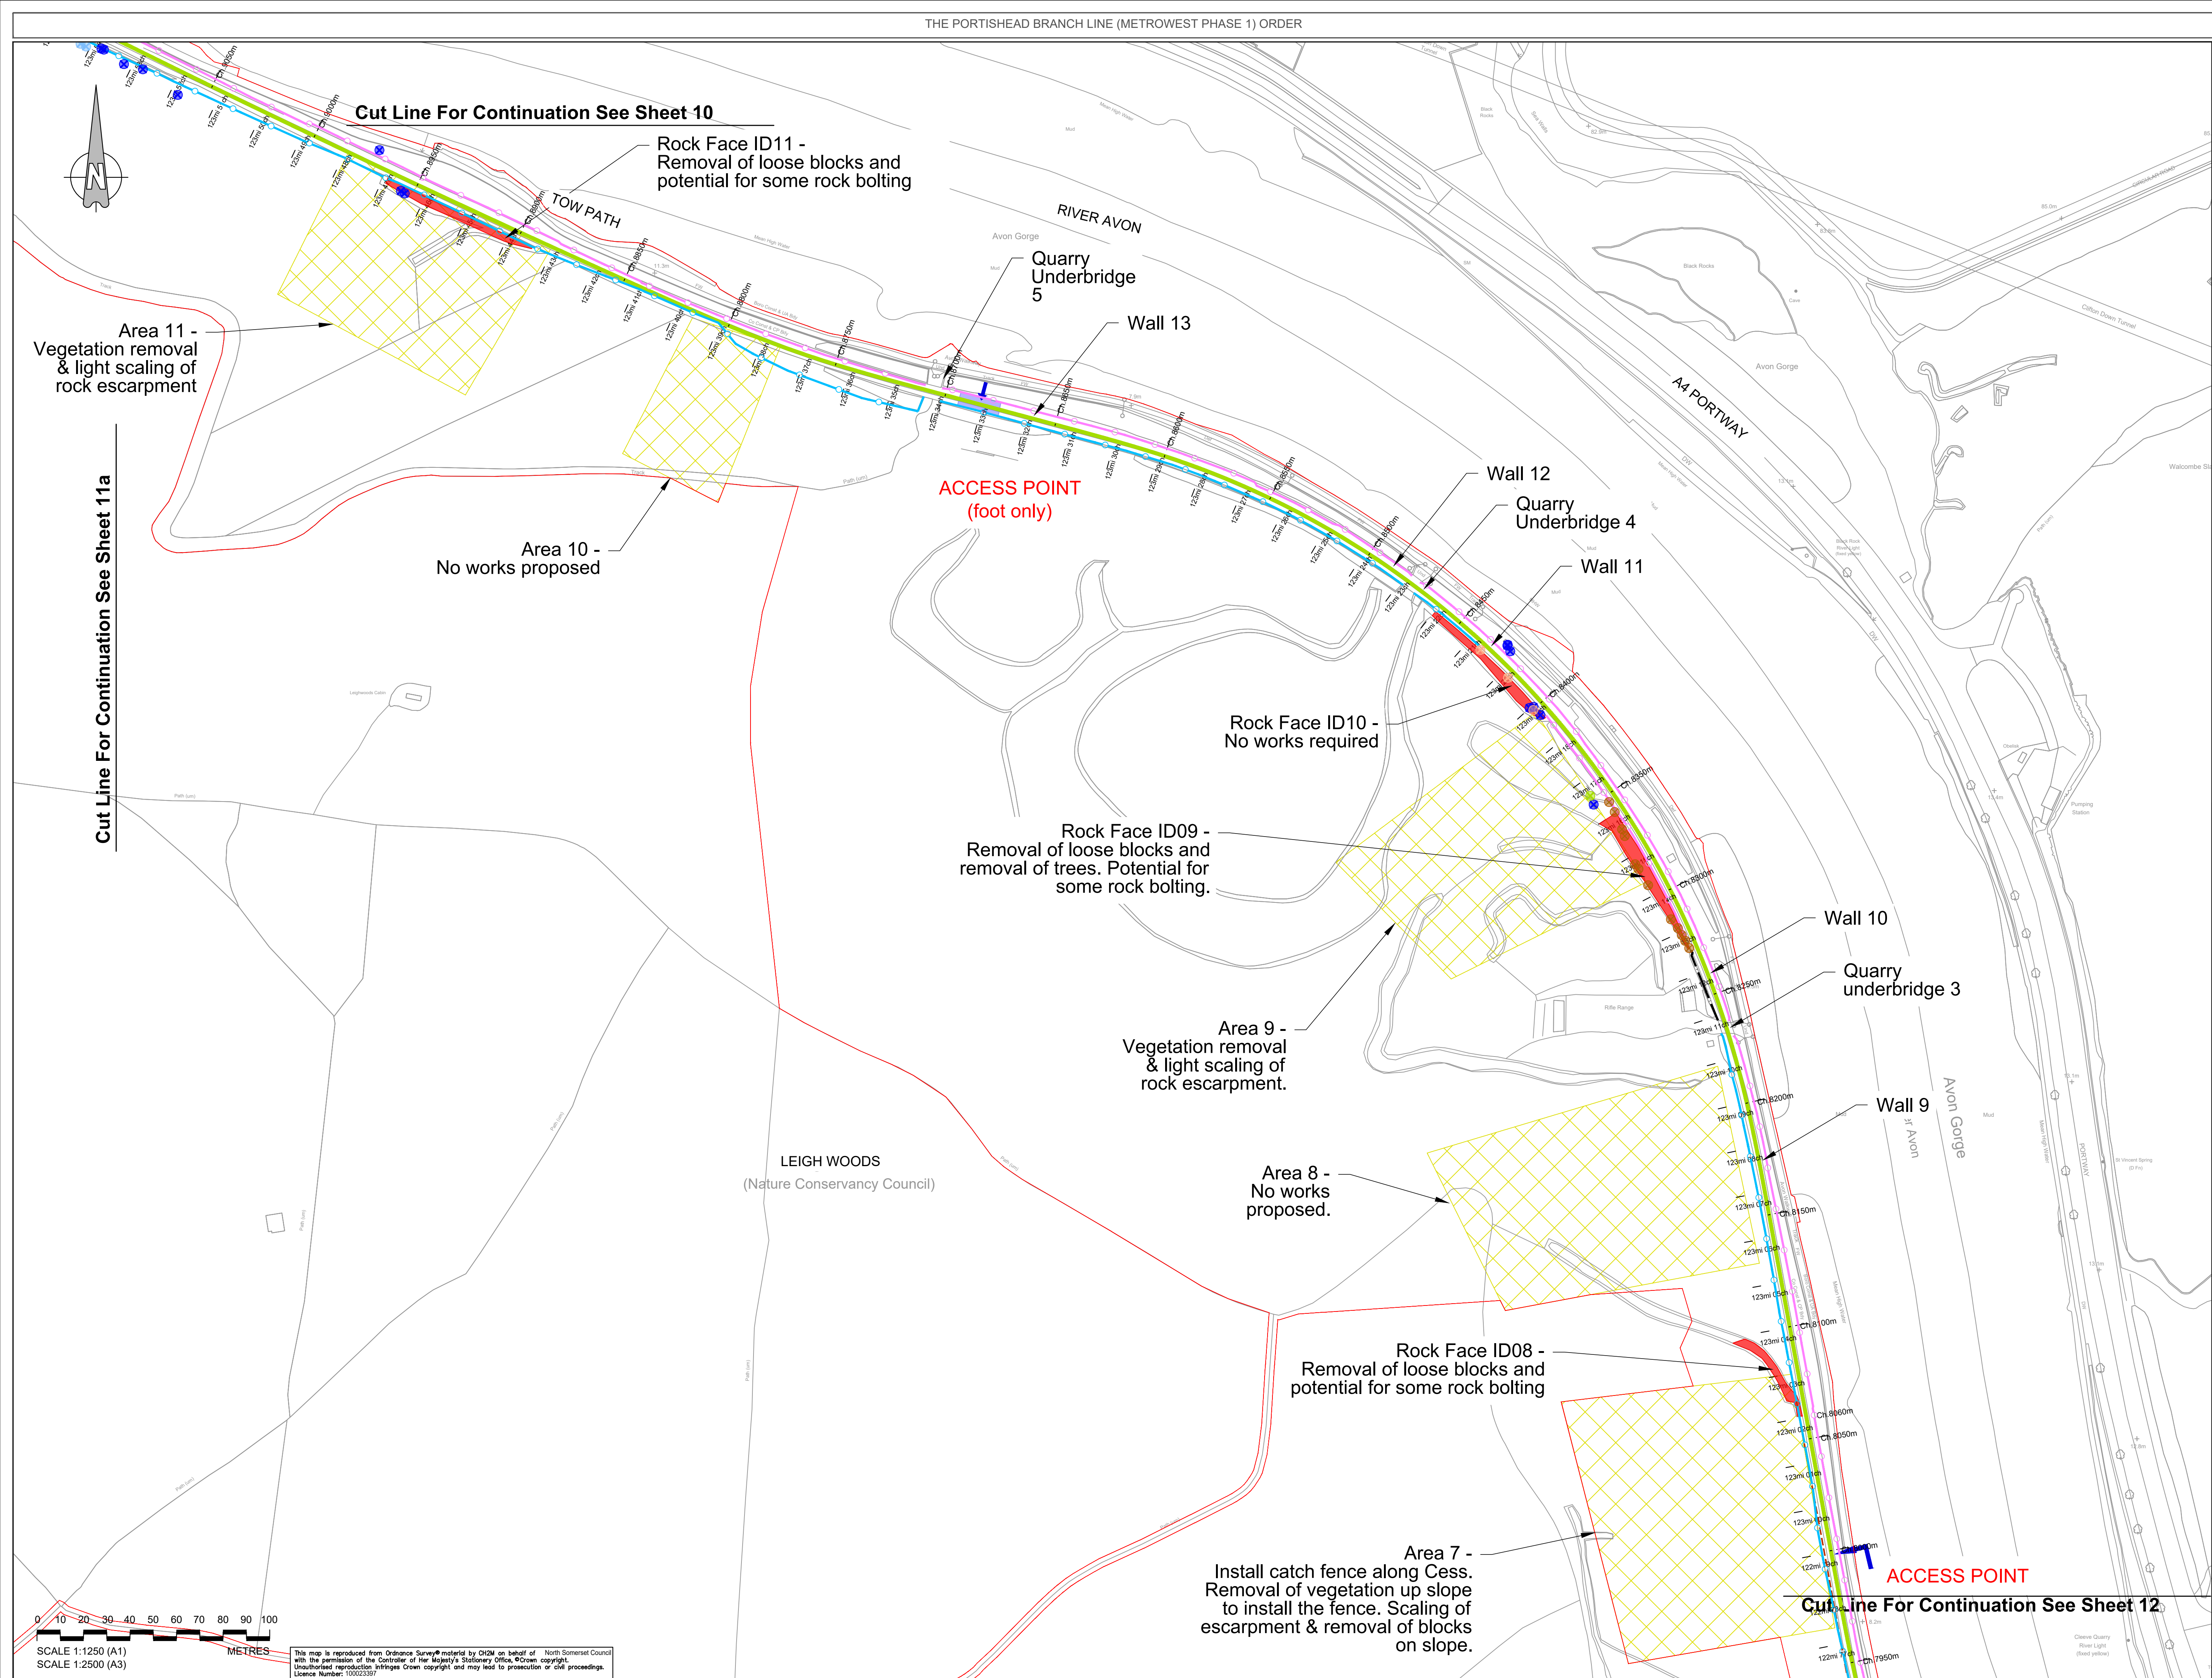

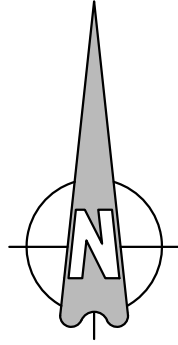

Cut Line For Continuation See Sheet 10

Cut Line For Continuation See Sheet 11

Key:

- Order Limits
- Retaining wall
- Existing railway
- Proposed fence Grade II
- Existing fence modified/ replaced with Grade II fence
- Round-leaved whitebeam
- Common whitebeam

I	OHP	ADL	ADL	10/02/2021
Updated Order Limits				
H	FG	ADL	ADL	08/11/2019
Minor Updates				
G	FG	ADL	ADL	11/10/2019
Red Line Updated and Minor Updates				
F	OHP	ADL	ADL	07/08/2019
Works Updated				
E	FG	KS	ADL	31/07/2019
Closures, Red Line and Works Updated				
D	FG	KS	ADL	30/04/2019
Work and Red Line Updated				
C	FG	KS	ADL	16/04/2019
Works Updated				
B	FG	KS	ADL	20/02/2019
Red Line and Works Updated				
A	FG	KS	ADL	14/01/2019
First Issue				
Drawn	By	Checked	Approved	Date
Description				

CH2M HILL
1 The Square Temple Quay Bristol
BS1 6DG
Tel +44 (0)117 910 2580
Fax +44 (0)117 910 2581
www.ch2m.com

Project
THE PORTISHEAD BRANCH LINE (METROWEST PHASE 1) ORDER


Drawn
**GENERAL ARRANGEMENT PLANS
SHEET 11A
LEIGH WOODS 3**

Drawn by: FG	Date: 14/01/2019
Checked by: KS	Date: 14/01/2019
Approved by: ADL	Date: 14/01/2019

674946.BQ.42.01-591

Drawing Scale: 1:2500 @ A3

Cut Line For Continuation See Sheet 11b

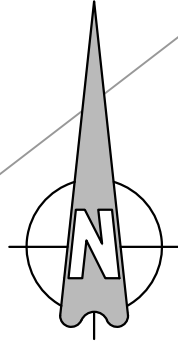

Cut Line For Continuation See Sheet 11a

Cut Line For Continuation See Sheet 11

Car Park

91.1m

94.5m

109.4m

Stoke Leigh Lodge

Leigh Woods
(Nature Conservancy Council)

Path (um)

Path (um)

Path (um)

Path (um)

Path (um)

Path (um)

Path (um)

Path (um)

Path (um)

Path (um)

Path (um)

Path (um)

Track

Track

Cut Line For Continuation See Sheet 11c

0 10 20 30 40 50 60 70 80 90 100

SCALE 1:1250 (A1)
SCALE 1:2500 (A3)

METRES

This map is reproduced from Ordnance Survey material by CH2M on behalf of North Somerset Council with the permission of the Controller of Her Majesty's Stationery Office. Crown copyright. Unauthorised reproduction in any form is prohibited and may lead to prosecution or civil proceedings. Licence Number: 100022397

Key:

Order Limits

Micro compound

I	OHP	ADL	ADL	10/02/2021
Updated Order Limits				
H	FG	ADL	ADL	08/11/2019
Minor Updates				
G	FG	ADL	ADL	11/10/2019
Red Line Updated and Minor Updates				
F	OHP	ADL	ADL	07/08/2019
Works Updated				
E	FG	KS	ADL	31/07/2019
Outlines, Red Line and Works Updated				
D	FG	KS	ADL	30/04/2019
Work and Red Line Updated				
C	FG	KS	ADL	18/04/2019
Works Updated				
B	FG	KS	ADL	20/02/2019
Red Line and Works Updated				
A	FG	KS	ADL	14/01/2019
First Issue				
Drawn	By	Checked	Approved	Date
Description				



1 The Square Temple Quay Bristol
BS1 6DG
Tel +44 (0)117 910 2580
Fax +44 (0)117 910 2581
www.ch2m.com




Project
THE PORTISHEAD BRANCH LINE
(METROWEST PHASE 1)
ORDER

Drawn
GENERAL ARRANGEMENT
PLANS
SHEET 11B
LEIGH WOODS 4

Drawn by: FG	Date: 14/01/2019
Checked by: KS	Date: 14/01/2019
Approved by: ADL	Date: 14/01/2019

674946.BQ.42.01-592

Drawing Scale: 1:2500 @ A3

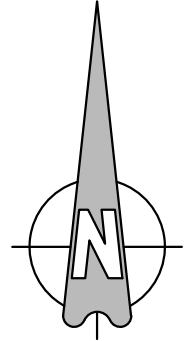

ACCESS POINT

Cut Line For Continuation See Sheet 11b

Key:

Order Limits

Access Point

I	CHP	ADL	ADL	10/02/2021
Updated Order Limits				
H	FG	ADL	ADL	08/11/2019
Minor Updates				
G	FG	ADL	ADL	11/10/2019
Red Line Updated and Minor Updates				
F	CHP	ADL	ADL	07/08/2019
Works Updated				
E	FG	KS	ADL	31/07/2019
Outlines, Red Line and Works Updated				
D	FG	KS	ADL	30/04/2019
Work and Red Line Updated				
C	FG	KS	ADL	16/04/2019
Works Updated				
B	FG	KS	ADL	20/02/2019
Red Line and Works Updated				
A	FG	KS	ADL	14/01/2019
First Issue				
Date	By	Check	Approved	Date
Description				

CH2M HILL
1 The Square Temple Quay Bristol
BS1 6DG
Tel +44 (0)117 910 2580
Fax +44 (0)117 910 2581
www.ch2m.com

Project
THE PORTISHEAD BRANCH LINE (METROWEST PHASE 1) ORDER

Drawn
**GENERAL ARRANGEMENT PLANS
SHEET 11C
ABBOTS LEIGH ROAD**


Drawn by	FG	Date	14/01/2019
Checked by	KS	Date	14/01/2019
Approved by	ADL	Date	14/01/2019

674946.BQ.42.01-593 I

Drawing Scale: 1:2500 @ A3

0 10 20 30 40 50 60 70 80 90 100
SCALE 1:1250 (A1)
SCALE 1:2500 (A3)
METRES

This map is reproduced from Ordnance Survey® material by CH2M on behalf of North Somerset Council with the permission of the Controller of Her Majesty's Stationary Office, ©Crown copyright. Unauthorised reproduction infringes Crown copyright and may lead to prosecution or civil proceedings. Licence Number: 10002397

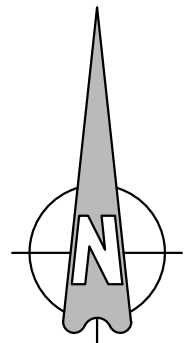

Cut Line For Continuation See Sheet 11

ACCESS POINT

Area 7 -
Install catch fence along Cess.
Removal of vegetation up slope
to install the fence. Scaling of
escarpment and removal of
blocks on slope.

Quarry
Underbridge 2

Wall 9

ACCESS POINT

Working space for
works to Quarry
Underbridge No. 2

Wall 8

Quarry
Underbridge
No. 1

Area 6 -
Targeting scaling on 40% of cliff
face. Install catch fence &
removal of strip of vegetation 5m
wide to install catch fence

Rock Face ID07 -
Removal of loose blocks and
potential for some rock bolting
and a catch fence 2m high and
30m long combined with the
existing fence line position

Wall 7

Avon Gorge

Area 5 -
Light scale and vegetaion
removal of an area 10m².
Instillation of dowels.

Rock Face ID06 -
Removal of loose blocks and
potential for some rock bolting

Area 4 -
No works proposed

Rock Face ID05 -
Removal of loose blocks and
potential for some rock bolting

Wall 6


Cut Line For Continuation See Sheet 13

- Key:
- Order Limits
 - Access Point
 - Construction Compound
 - Proposed works to rock face
 - 3rd Party rock face area
 - Retaining wall
 - Catch fence
 - Existing railway
 - Existing railway in tunnel
 - Existing fence Grade I
 - Proposed fence Grade II
 - Existing fence modified/ replaced with Grade II fence
 - Round-leaved whitebeam
 - Common whitebeam
 - Bristol whitebeam
 - Leigh Woods whitebeam
 - Wilmott's whitebeam
 - Observatory whitebeam
 - Swedish whitebeam

I	OHP	ADL	ADL	10/02/2021
Updated Order Limits				
H	FG	ADL	ADL	08/11/2019
Minor Updates				
G	FG	ADL	ADL	11/10/2019
Red Line Updated and Minor Updates				
F	OHP	ADL	ADL	07/08/2019
Works Updated				
E	FG	KS	ADL	31/07/2019
Outlines, Red Line and Works Updated				
D	FG	KS	ADL	30/04/2019
Work and Red Line Updated				
C	FG	KS	ADL	18/04/2019
Works Updated				
B	FG	KS	ADL	20/02/2019
Red Line and Works Updated				
A	FG	KS	ADL	14/01/2019
First Issue				
Rev	By	Chkd	Apprvd	Date
Description				
travelwest				
CH2M HILL				
1 The Square Temple Quay Bristol				
BS1 6DG				
Tel +44 (0)117 910 2580				
Fax +44 (0)117 910 2581				
www.ch2m.com				
ch2m				
Project				
THE PORTISHEAD BRANCH LINE				
(METROWEST PHASE 1)				
ORDER				
GENERAL ARRANGEMENT				
PLANS				
SHEET 12				
CLIFTON TUNNEL No. 2				
Drawn by: FG				
Checked by: KS				
Approved by: ADL				
674946.BQ.42.01-582				
Drawing Scale: 1:2500 @ A3				

0 10 20 30 40 50 60 70 80 90 100
SCALE 1:1250 (A1)
SCALE 1:2500 (A3)
METRES

This map is reproduced from Ordnance Survey material by CH2M on behalf of North Somerset Council with the permission of the Controller of Her Majesty's Stationery Office, ©Crown copyright. Unauthorised reproduction infringes Crown copyright and may lead to prosecution or civil proceedings. Licence Number: 10002397

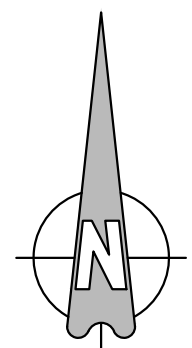

Cut Line For Continuation See Sheet 12

Clifton Observatory

Area 3 -
No works proposed

Rock Face ID04 -
Removal of loose blocks and
removal of trees. Potential for
some rock bolting.

Area 2 -
Catch fence to be installed
along top of cutting from
tunnel portal. Rock debris
to be removed from slope.

Rock Face ID03 -
Removal of loose blocks, removal
of 5 trees and some rock bolting.

Area 1A -
Vegetation removal &
light scale of rock
escarpment.

Rock Face ID02 -
No works required

Area 1 -
Vegetation removal &
light scale of rock
escarpment.

Rock Face ID01 -
Removal of loose blocks and
trees

Cut Line For Continuation See Sheet 14

- Key:
- Order Limits
 - Access Point
 - Micro compound
 - Proposed works to rock face
 - 3rd Party rock face area
 - Retaining wall
 - Catch fence
 - Existing railway
 - Existing railway in tunnel
 - Existing fence Grade II
 - Proposed fence Grade II
 - Existing fence modified/ replaced with Grade II fence
 - Round-leaved whitebeam
 - Common whitebeam
 - Avon whitebeam

Order Limits	CHP	ADL	ADL	10/02/2021
H	FG	ADL	ADL	08/11/2019

Minor Updates

Red Line Updated and Minor Updates	CHP	ADL	ADL	11/10/2019
F	CHP	ADL	ADL	07/08/2019

Works Updated

Outlines, Red Line and Works Updated	FG	KS	ADL	31/07/2019
D	FG <td>KS<td>ADL</td><td>30/04/2019</td></td>	KS <td>ADL</td> <td>30/04/2019</td>	ADL	30/04/2019

Work and Red Line Updated

Works Updated	FG	KS	ADL	18/04/2019
B	FG <td>KS<td>ADL</td><td>20/02/2019</td></td>	KS <td>ADL</td> <td>20/02/2019</td>	ADL	20/02/2019

Red Line and Works Updated

First Issue	FG	KS	ADL	14/01/2019
A	FG <td>KS<td>ADL<td>14/01/2019</td></td></td>	KS <td>ADL<td>14/01/2019</td></td>	ADL <td>14/01/2019</td>	14/01/2019

Drawn	By	Checked	Approved	Date


travelwest+
CH2M HILL
1 The Square Temple Quay Bristol
BS1 6DG
Tel +44 (0)117 910 2580
Fax +44 (0)117 910 2581
www.ch2m.com

ch2m
Project
THE PORTISHEAD BRANCH LINE
(METROWEST PHASE 1)
ORDER

General
GENERAL ARRANGEMENT
PLANS
SHEET 13
CLIFTON SUSPENSION BRIDGE

Checked by	KS	Date	14/01/2019
Approved by <td>ADL</td> <td>Date</td> <td>14/01/2019</td>	ADL	Date	14/01/2019

674946.BQ.42.01-583 I
Drawing Scale: 1:2500 @ A3

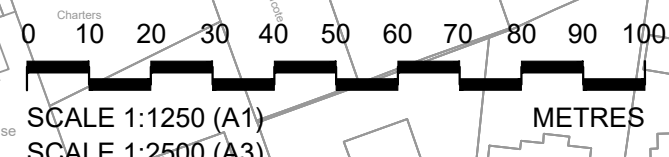

This map is reproduced from Ordnance Survey material by CH2M on behalf of North Somerset Council with the permission of the Controller of Her Majesty's Stationary Office, Crown copyright. Unauthorised reproduction infringes Crown copyright and may lead to prosecution or civil proceedings. Licence Number: 10002397



	CHP	ADL	ADL	10/02/2021
Updated Order Limits				
H	FG	ADL	ADL	08/11/2019
Minor Updates				
G	FG	ADL	ADL	11/10/2019
Red Line Updated and Minor Updates				
F	CHP	FG	ADL	07/08/20
Works Updated				
E	FG	KS	ADL	31/07/2019
Utilities, Red Line and Works Updated				
D	FG	KS	ADL	30/04/2019
Works and Red Line Updated				
C	FG	KS	ADL	19/04/2019
Works Updated				
B	FG	KS	ADL	20/02/2019
Red Line and Works Updated				
A	FG	KS	ADL	14/01/2019
Final Issue				
Rev	By	Chkd	Apprv	Date
Description				



South Wales Rail Station Services Bristol Temple Meads and South Gloucestershire
 Bristol Gateway Station Services Bristol Parkway and Bristol Temple Meads
 South Gloucestershire Rail Station Services Bristol Parkway and Bristol Temple Meads

CH2M HILL
 The Square Temple Quay Bristol
 BS1 6DS
 Tel: +44 (0)117 910 2580
 Fax: +44 (0)117 910 2581
www.ch2m.com



**THE PORTISHEAD BRANCH LINE
 (METROWEST PHASE 1)
 ORDER**

**GENERAL ARRANGEMENT
 PLANS
 SHEET 14
 ROWNHAM HILL**

Drawing No. 1:2500 @ A3
 Drawn by: FG Date: 14/01/2019
 Checked by: KS Date: 14/01/2019
 Approved by: ADL Date: 14/01/2019
 Drawing No. 574946.BQ.42.01-584

Cut Line For Continuation See Sheet 14

Refer to drawing
467470.BQ.04.20-621

ACCESS POINTS

CLANAGE ROAD
CONSTRUCTION
COMPOUND AND
PERMANENT ACCESS
TO RAILWAY

Permanent access
to highway from
adjoining land

BEDMINSTER
CRICKET
CLUB

Purells
Overbridge

A370
Overbridge

Ashton Road
Overbridge

Cut Line For Continuation See Sheet 16

- Key:
- Order Limits
 - Access Point
 - Construction Compound
 - Permanent Access Compound
 - Existing railway
 - Existing railway in tunnel
 - Existing fence removed
 - Existing fence Grade I
 - Existing fence Grade II
 - Proposed fence Grade I
 - Proposed fence Grade II

	OHP	ADL	ADL	10/02/2021
Updated Order Limits				
H	FG	ADL	ADL	08/11/2019
Minor Updates				
G	FG	ADL	ADL	11/10/2019
Red Line Updated and Minor Updates				
F	OHP	ADL	ADL	07/08/2019
Works Updated				
E	FG	KS	ADL	31/07/2019
Cutlines, Red Line and Works Updated				
D	FG	KS	ADL	30/04/2019
Work and Red Line Updated				
C	FG	KS	ADL	16/04/2019
Works Updated				
B	FG	KS	ADL	20/02/2019
Red Line and Works Updated				
A	FG	KS	ADL	14/01/2019
First Issue				
Drawn By	By	Chad	Approved	Date
Description				

travelwest+
1 The Square Temple Quay Bristol
BS1 6DG
Tel +44 (0)117 910 2580
Fax +44 (0)117 910 2581
www.ch2m.com

CH2M HILL
1 The Square Temple Quay Bristol
BS1 6DG
Tel +44 (0)117 910 2580
Fax +44 (0)117 910 2581
www.ch2m.com

Project
THE PORTISHEAD BRANCH LINE
(METROWEST PHASE 1)
ORDER

Drawn
GENERAL ARRANGEMENT
PLANS
SHEET 15
BOWER ASHTON

Drawn By: FG Date: 14/01/2019
Checked By: KS Date: 14/01/2019
Approved By: ADL Date: 14/01/2019

674946.BQ.42.01-585 1
Drawing Scale: 1:2500 @ A3

0 10 20 30 40 50 60 70 80 90 100
SCALE 1:1250 (A1)
SCALE 1:2500 (A3)
METRES

This map is reproduced from Ordnance Survey material by CH2M on behalf of North Somerset Council with the permission of the Controller of Her Majesty's Stationery Office, © Crown copyright. Unauthorised reproduction infringes Crown copyright and may lead to prosecution or civil proceedings. Licence Number: 10002387

Cut Line For Continuation See Sheet 15

Level crossing to remain open

Refer to drawing
674946.BD.29.01-SK31

Permanent
diversion of PROW
BCC/422/10

Barons Close
footpath crossing
to be closed

Ashton Junction

Highway modifications
for left hand turn across
level crossing

ACCESS POINT

WINTERSTOKE ROAD

BARONS CLOSE

Cut Line For Continuation See Sheet 17

Key:

- Order Limits
- Proposed highway works
- Construction Compound
- Permanent diversion of public right of way
- Existing railway
- Existing fence removed
- Existing fence Grade I
- Existing fence Grade II
- Proposed fence Grade I
- Proposed fence Grade II
- Existing fence modified/ replaced with Grade I fence

I	OHP	ADL	ADL	10/02/2021
Updated Order Limits				
H	FG	ADL	ADL	08/11/2019
Minor Updates				
G	FG	ADL	ADL	11/10/2019
Red Line Updated and Minor Updates				
F	OHP	ADL	ADL	07/08/2019
Works Updated				
E	FG	KS	ADL	31/07/2019
Outlines, Red Line and Works Updated				
D	FG	KS	ADL	30/04/2019
Work and Red Line Updated				
C	FG	KS	ADL	18/04/2019
Works Updated				
B	FG	KS	ADL	20/02/2019
Red Line and Works Updated				
A	FG	KS	ADL	14/01/2019
First Issue				
Drawn	By	Checked	Approved	Date

travelwest


CH2M HILL
1 The Square Temple Quay Bristol
BS1 6DG
Tel +44 (0)117 910 2580
Fax +44 (0)117 910 2581
www.ch2m.com

THE PORTISHEAD BRANCH LINE
(METROWEST PHASE 1)
ORDER

GENERAL ARRANGEMENT
PLANS
SHEET 16
ASHTON VALE

674946.BQ.42.01-586

1

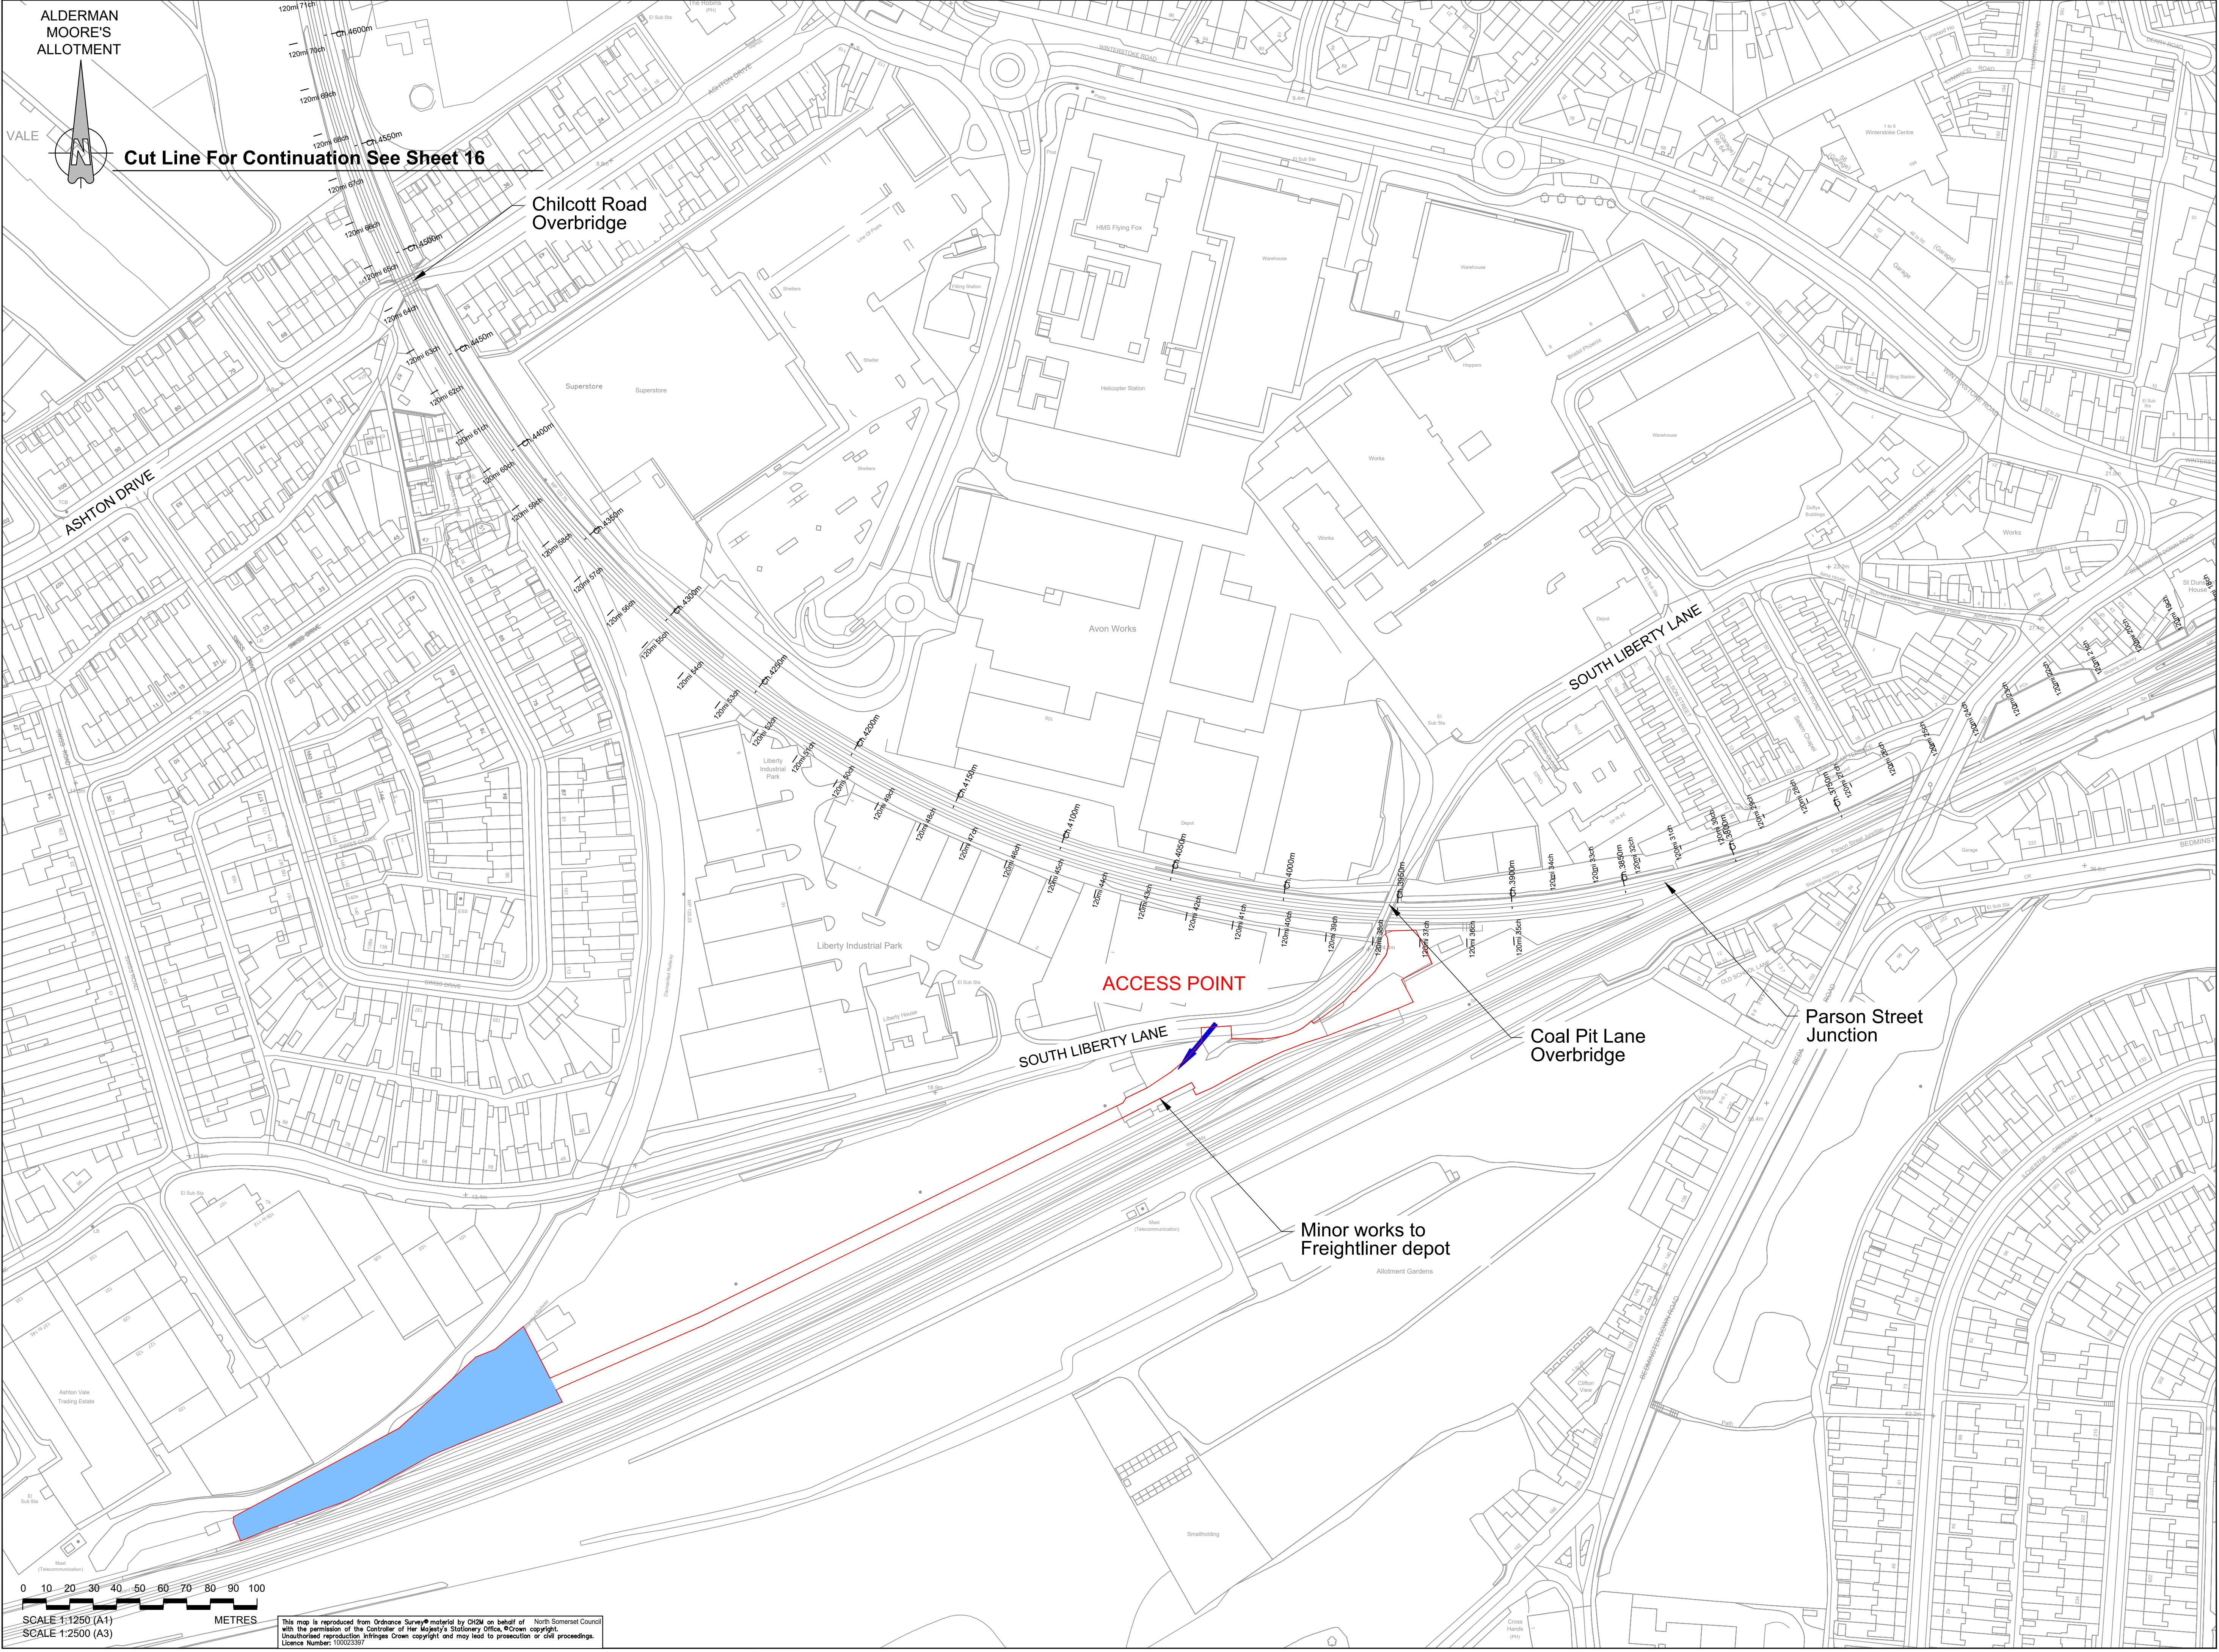

Key:

- Order Limits
- Access Point
- Construction Compound

	CHP	ADL	ADL	10/02/2021
Updated Order Limits				
H	FG	ADL	ADL	08/11/2019
Minor Updates				
G	FG	ADL	ADL	11/10/2019
Red Line Updated and Minor Updates				
F	CHP	ADL	ADL	07/08/2019
Works Updated				
E	FG	KS	ADL	31/07/2019
Outlines, Red Line and Works Updated				
D	FG	KS	ADL	30/04/2019
Work and Red Line Updated				
C	FG	KS	ADL	18/04/2019
Works Updated				
B	FG	KS	ADL	20/02/2019
Red Line and Works Updated				
A	FG	KS	ADL	14/01/2019
First Issue				
Rev	By	Chkd	Apprvd	Date
Description				

CH2M HILL
1 The Square Temple Quay Bristol
BS1 6DG
Tel +44 (0)117 910 2580
Fax +44 (0)117 910 2581
www.ch2m.com

Project
THE PORTISHEAD BRANCH LINE (METROWEST PHASE 1) ORDER

Drawings
**GENERAL ARRANGEMENT PLANS
SHEET 17
PARSON STREET**

Drawn by	FG	Rev	14/01/2019
Checked by	KS	Rev <td>14/01/2019</td>	14/01/2019
Approved by	ADL	Rev <td>14/01/2019</td>	14/01/2019

674946.BQ.42.01-587 | 1

Drawing Scale: 1:2500 @ A3

ALDERMAN MOORE'S ALLOTMENT

Vale

Cut Line For Continuation See Sheet 16

Chilcott Road Overbridge

ASHTON DRIVE

120m 71m
120m 70m
0 10 20 30 40 50 60 70 80 90 100

SCALE 1:1250 (A1)
SCALE 1:2500 (A3)

METRES

This map is reproduced from Ordnance Survey material by CH2M on behalf of North Somerset Council with the permission of the Controller of Her Majesty's Stationary Office, Crown copyright. Unauthorised reproduction infringes Crown copyright and may lead to prosecution or civil proceedings. Licence Number: 10002397